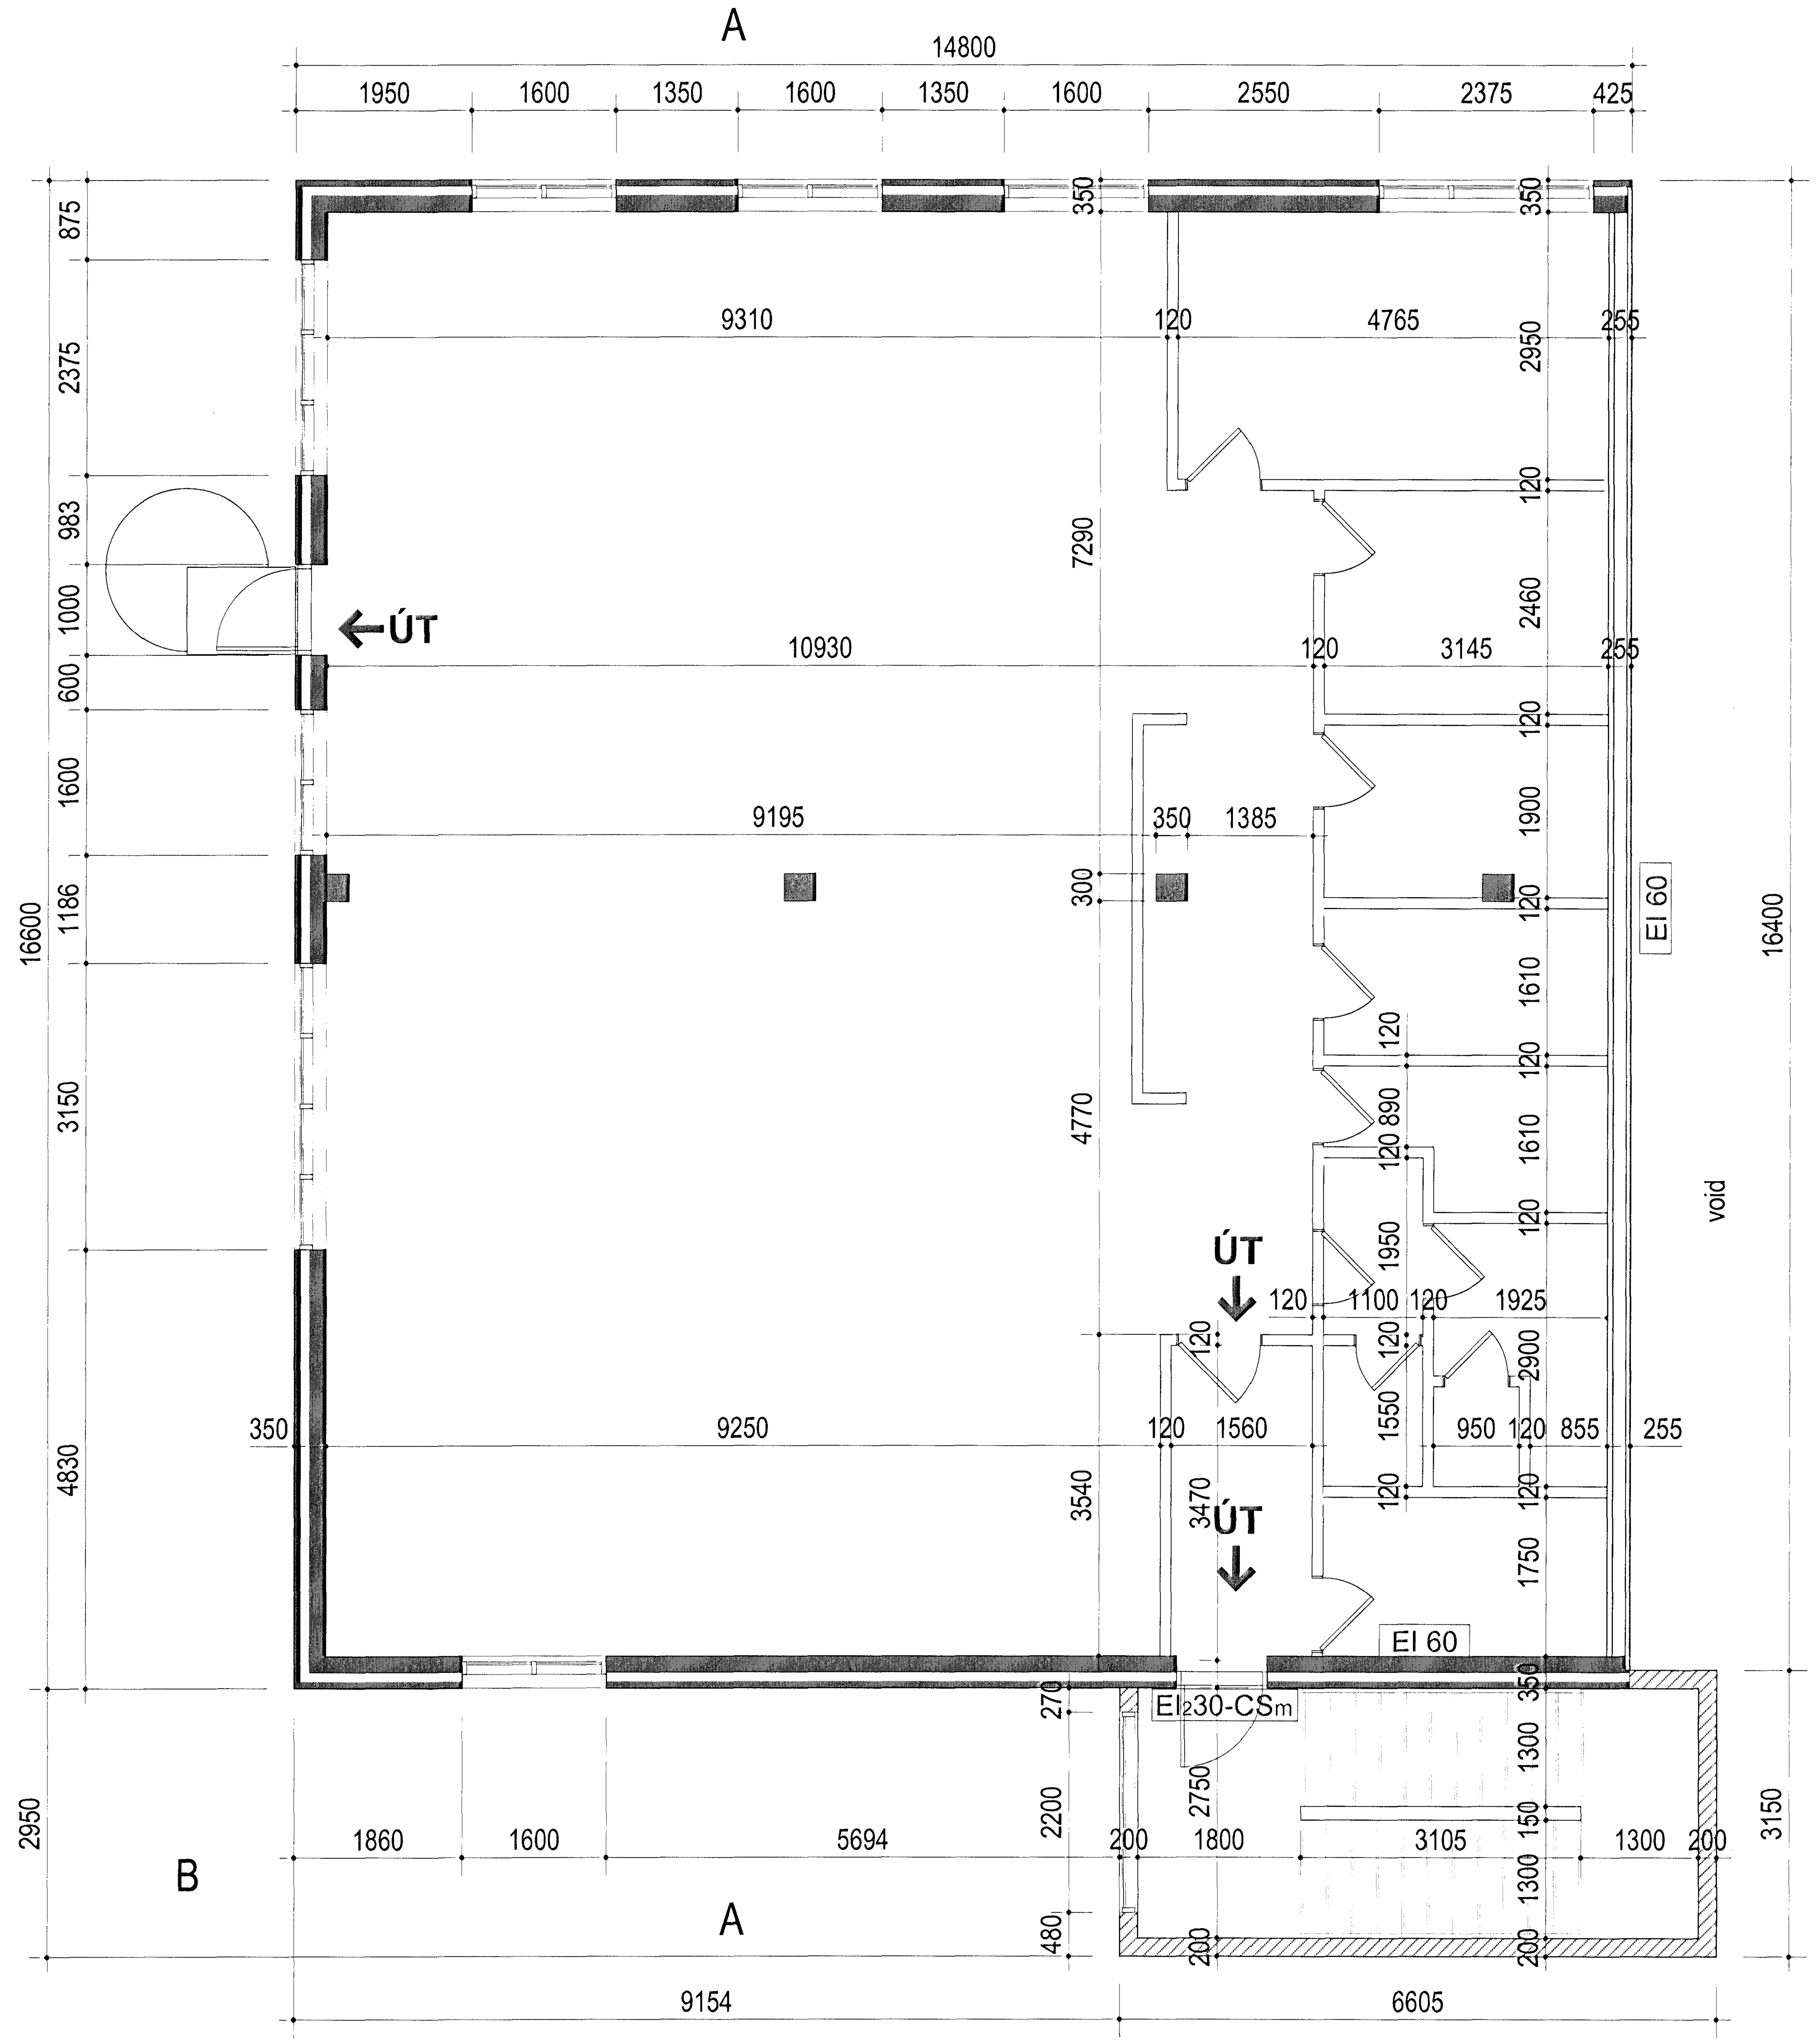

GRUNNMYND 2. HÆÐAR

mkv. 1:100

Skýringar:
Legend:

C:\Users\lilja\Desktop\As built teikningahaus.dwg

Útg nr / Rev no	Lýsing / Description	Dagsetning / Date	Han/Tkn / Des/Drw	Yfirf / Ckd	Notk heim / Suppl Rel	Notk heim / ISAL Rel
A	As Built	07.03.2012	SK	SK		

This drawing is the property of Rio Tinto Alcan Iceland Ltd. and handed out for personal use only It may neither be copied nor made available to others without permission of Rio Tinto Alcan Iceland Ltd. The receiver is liable for any misuse.

Stærð: / Format: A1 Mkv.: / Scale: 1:50

Dimensions without tolerances according to ISO 2768-1 medium.

HRV & HATCH JOINT VENTURE — ISAL PRODUCTION UPGRADE

GLÁMA·KÍM

Dagsetning / Date: 15.04.2011

Hannað / Designed: SK/BBJ — Teikn / Drawn: KA/BBJ

Verktaki / Supplier: GLÁMA·KÍM

Teikn.nr.verktaka / Supplier drw.no.: 21.02

Samþykkt / Approved — Yfirf / Chkd: SK

Hluti af: / Part of:

STEYPUSKÁLI, ÞJÓNUSTUBYGGING
GRUNNMYND

Teg.teikningar / Dwg. type: **BYGGINGARUPPDRÁTTUR**
Architectural: Construction Drawing

Rio Tinto Alcan

ISAL Alcan Iceland Ltd Straumsvík IS-222 Hafnarfjordur Iceland

ISAL Yfirfarið og skráð, dags / ISAL Checked, date

Flokkur nr.: Blað nr.: Næsta bl.nr.:

Kostn.nr.-Ccno. / Bún.nr.-Eq.no: 6010 16963

AKS: UL6

Teikn.nr. ISAL /Drw.no. of ISAL: 256857 — Breyt./Rev.: A

ISAL Samþykkt, dags / ISAL Approval, date