Format A1 (841x594 mm) is 20 mm outside of this frame

Sambykkt þann

0 2 SEPT. 2003

Byggingafulltrúinn í Hafnarfirði
F.h. Kristján Þórarinsson

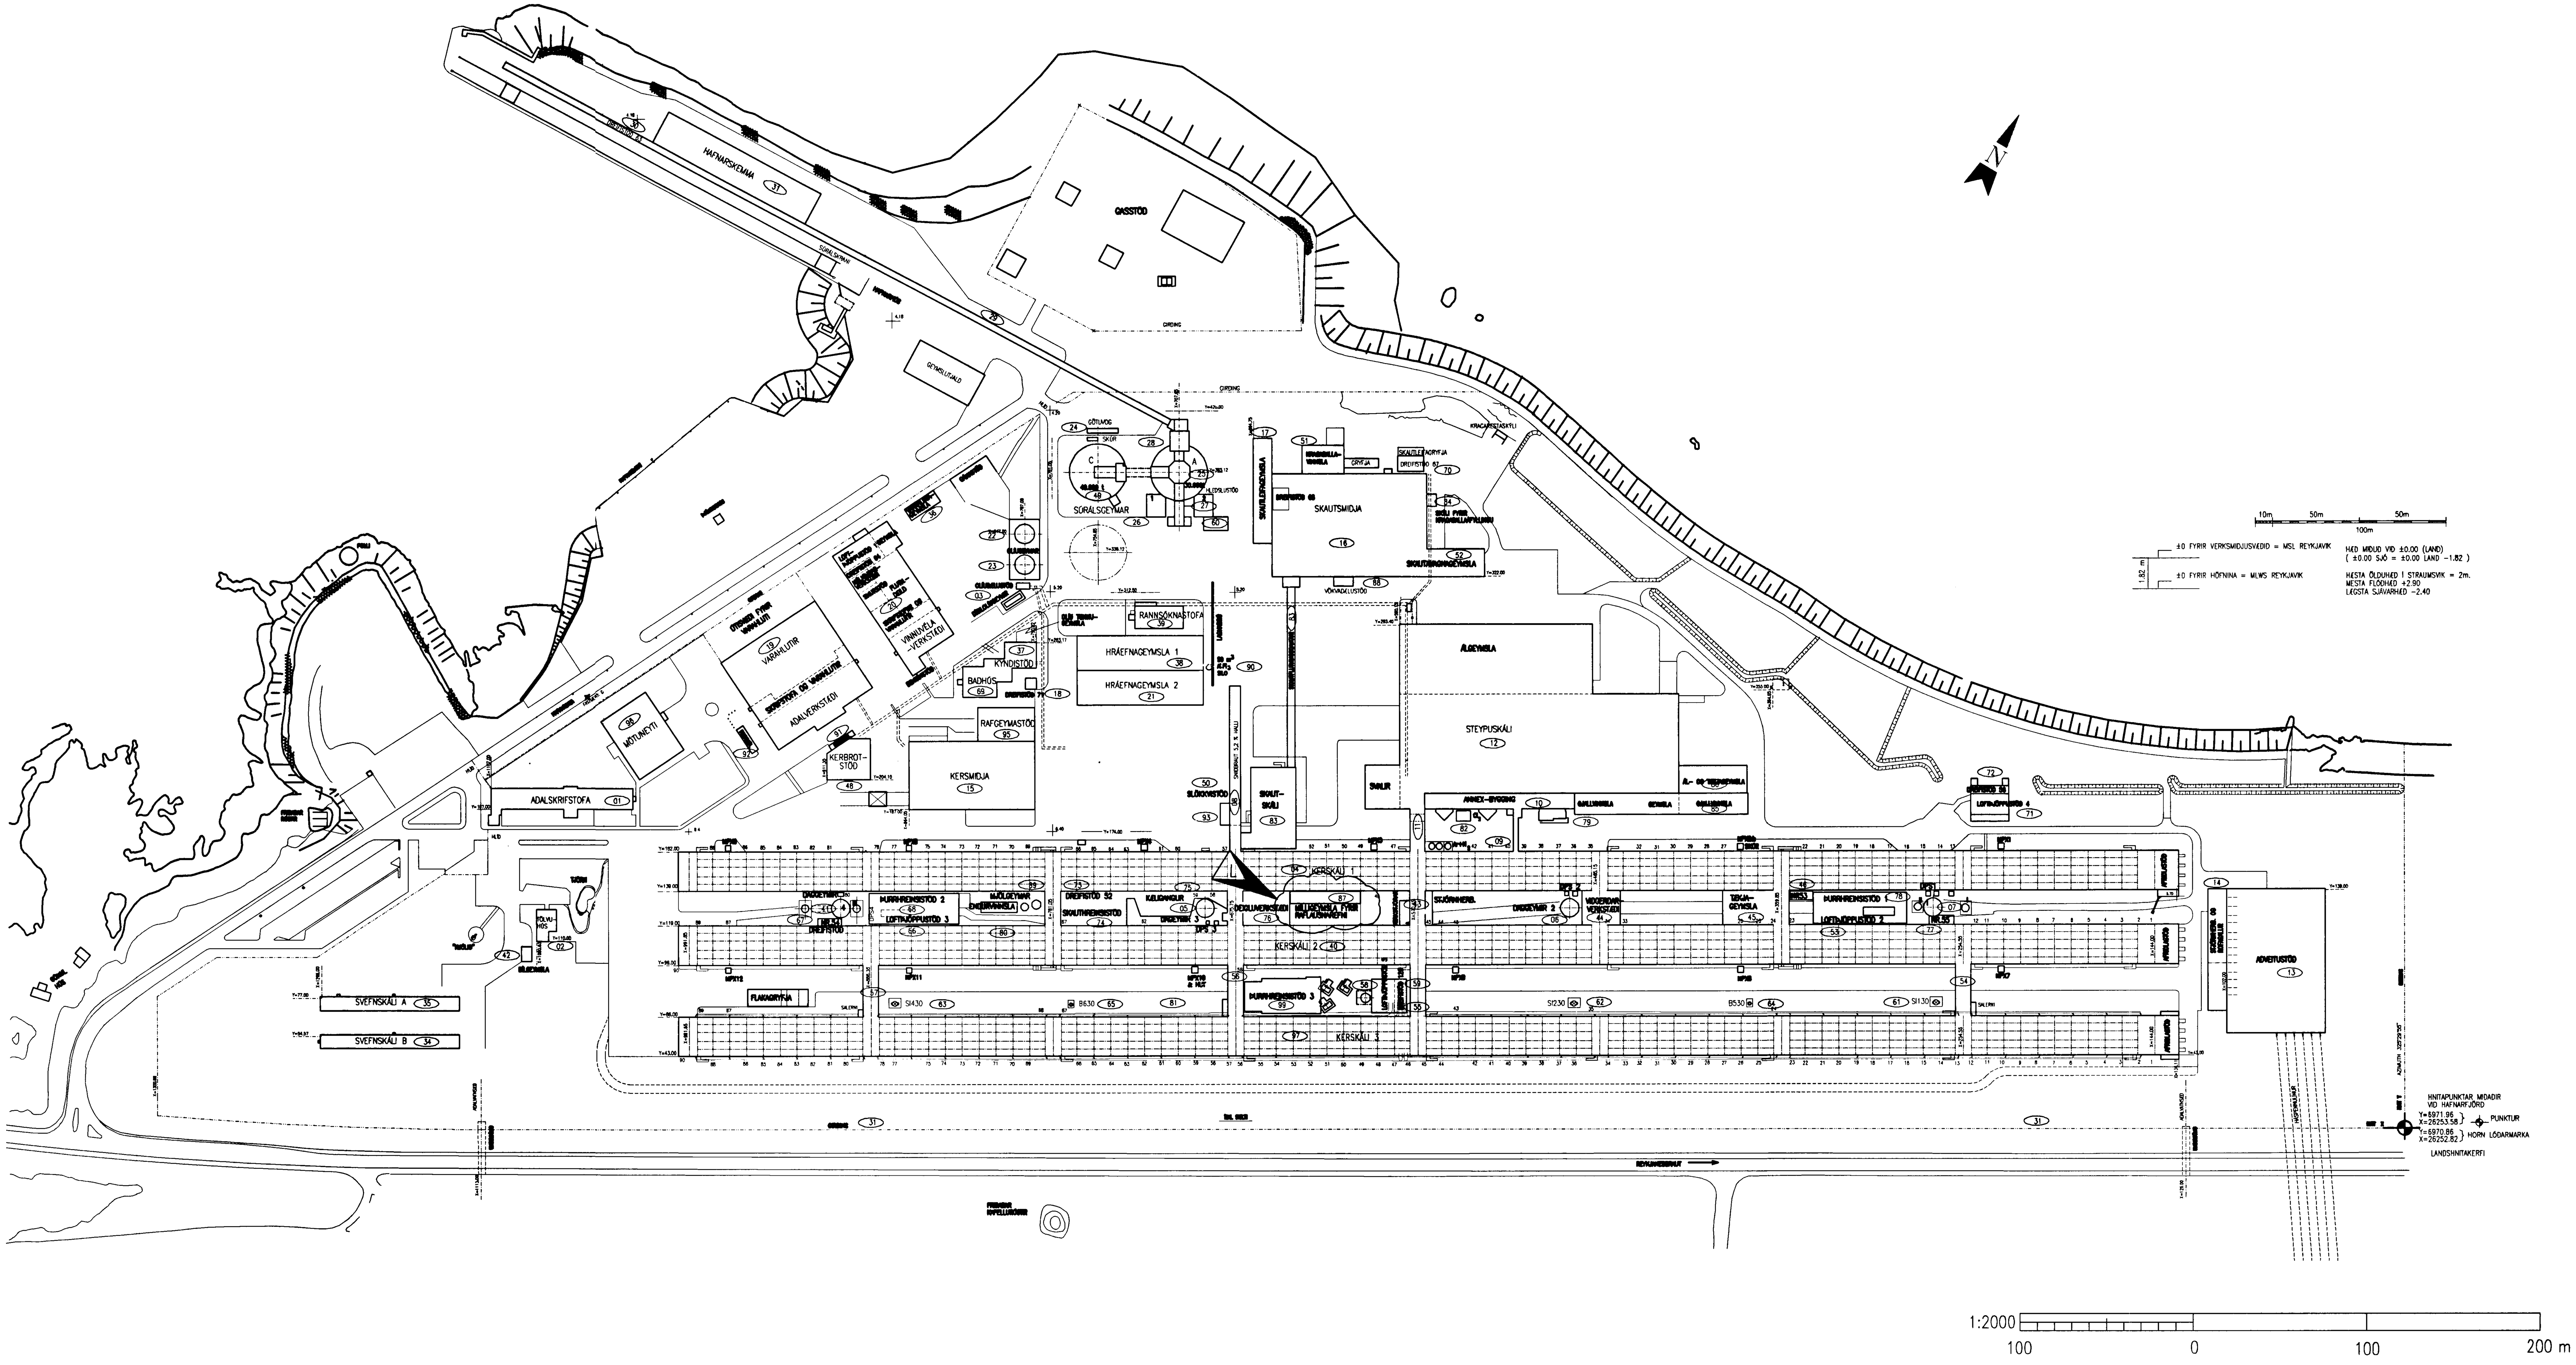


Skýringar:
Explanations:

| Breyt. Rev. | Breyting Revision | Dags. Date | Samþ. Approved | Notk. heimil. Released |
|---|---|---|---|---|
| L | MILLIGEYMSLA FYRIR RAFLAUSNAREFNI | 29.08.2003 | HFB/NI | |
| K | GRUNNMYND UPPFÆRD | 29.08.2003 | GUR | SvS |
| J | VÖRTUFRÆS Í TENGIGANGI 56–57 | 08.11.2002 | HFB | SvS |
| I | SKAUTLEIFASÖFNUN Í TENGIGANGI 56–57 | 10.12.2001 | NI | SvS |
| H | KÆLIADST. Í TENGIBYGG. 78–79 | 26.11.2001 | NI | SvS |
| G | ÁL-OG TÆKJAGEYMSLA (86)INNFÆRD | 20.11.2001 | SE | SvS |
| F | SKAUTABRAUT OG GJALLGEYMSLA INNF. | 08.10.2001 | GUR | SvS |

Tilv.teikningar nr. ISAL
Ref.drawing no. of ISAL

Samsetn.teikningar nr. ISAL
Assembly drawing no. of ISAL

This drawing is the property of the Alcan Iceland Ltd. and handed out for personal use only. It may neither be copied nor made available to others without permission of the Alcan Iceland Ltd. The receiver is liable for any misuse.

| Fjöldi stykkja Number of pieces | Hlutur Object | Atriði Item | Efni Material | ea.:stk Weight | total:í heild (kg) þyngd | Athugasemdir Remarks |
|---|---|---|---|---|---|---|
| IV III II I | | | | | | |

**Álverið, allar byggingar**

Matshlutanúmer

Stærð Format **A1** Mkv. Scale **1:2000**

Kostn.nr.–bún.nr. / CCno.–Eq.no. **4200 1007**

AKS no.

Verktaki / Supplier: **VERKFRÆÐISTOFA SIGURÐAR THORODDSEN**

Teikn.nr. verktaka / Drw.no. of suppl: **99.110–001** Breyt./Rev.

Teiknað Drawn: NI 11.05.1998 Yfirfarið Checked: NI 11.05.2003

Samþykkt Approved

**ALCAN PRIMARY METAL EUROPE**
ISAL
Alcan Iceland Ltd
Straumsvík
IS-222 Hafnarfjordur

Drw.no. of ISAL / Teikn.nr. ISAL: **185390** Breyt./Rev.: **L**

Teiknað Drawn

Yfirfarið og skráð Checked and filed 28.02.2000 GUR

Notkun heimiluð Released 28.02.2000 SvS