Samþykkt þann
0 5 AUG 2015
Byggingafulltrúinn í Hafnarfirði
F.h. Sigurður Steinar Jónsson

+7850
1:50

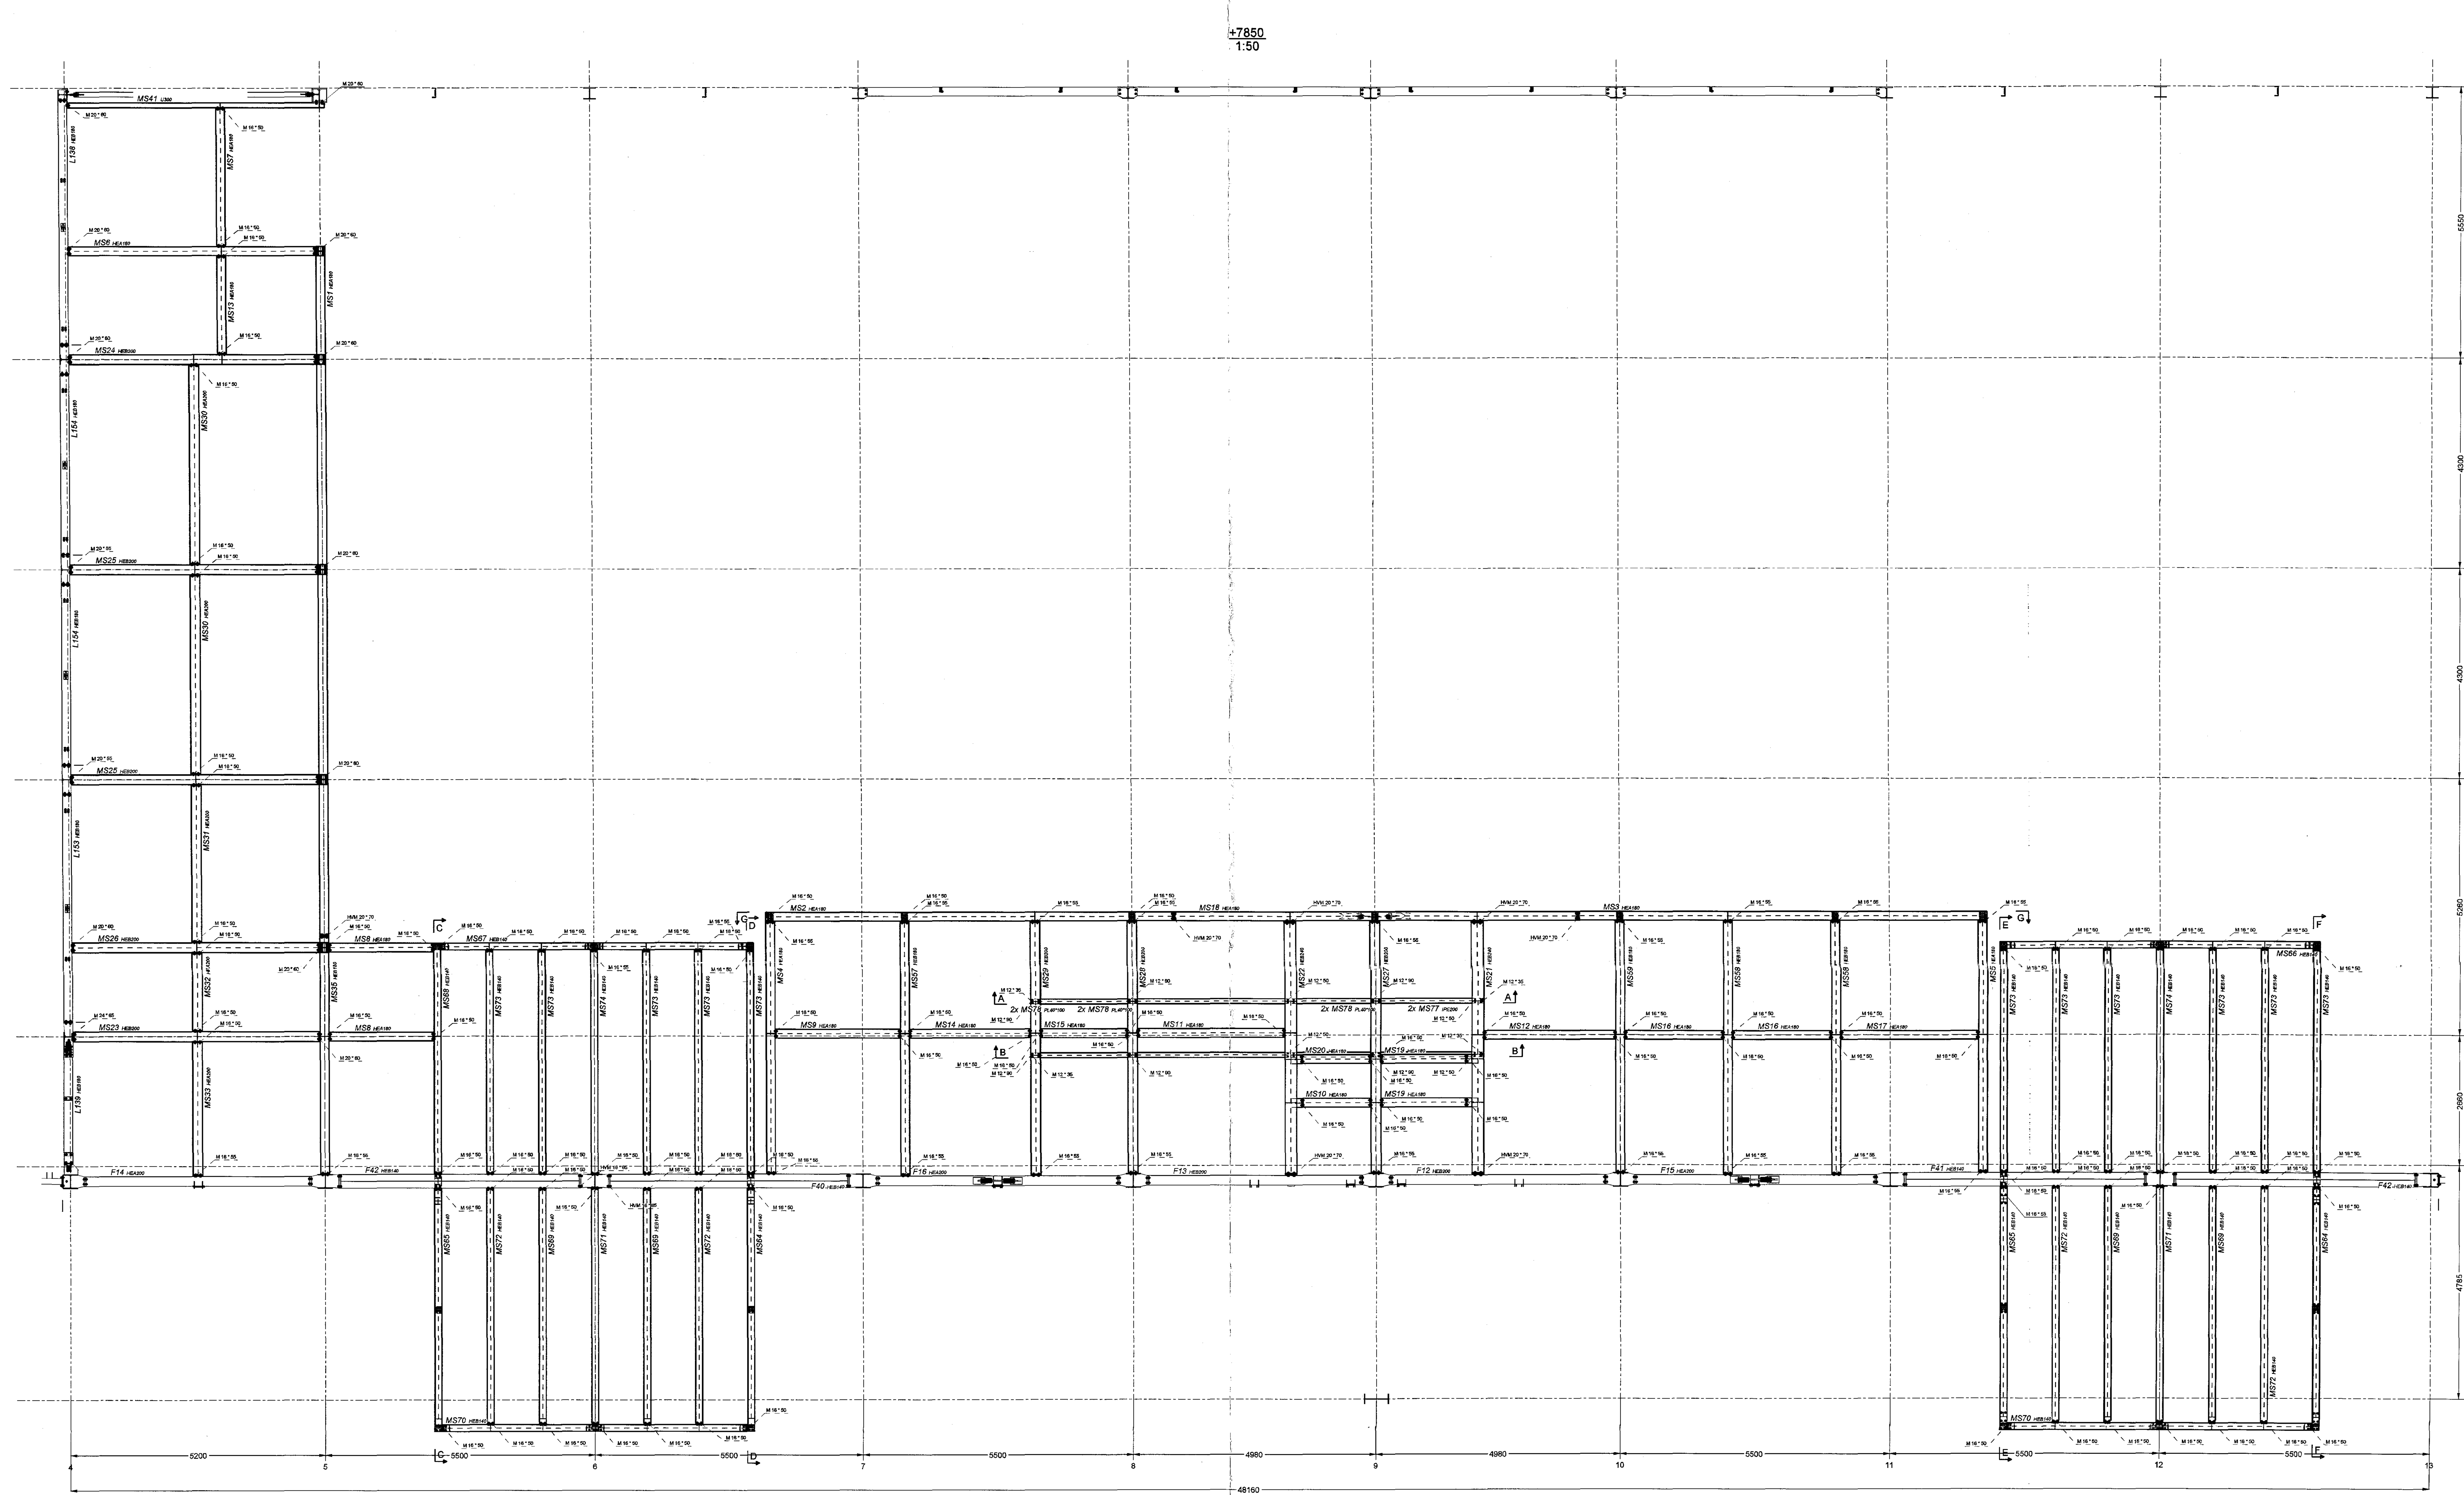

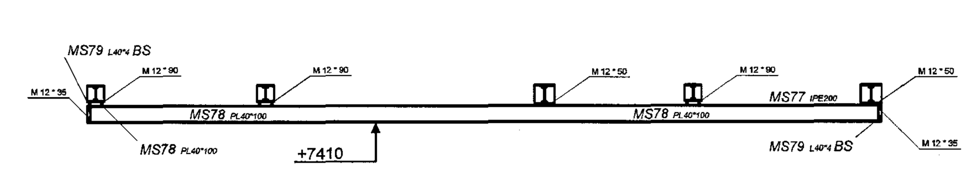

A - A
1:50

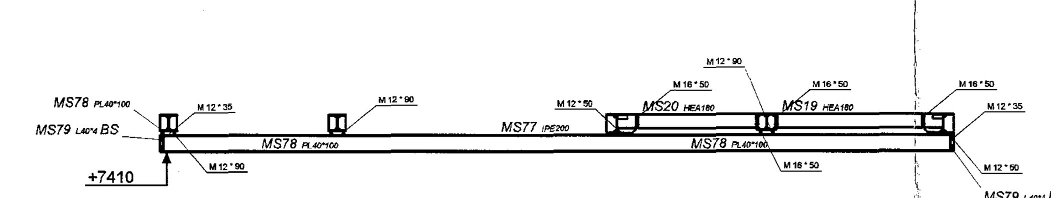

B - B
1:50

YFIRFARIÐ AF VSB
dags. 24/6. 2015
Björn Gústafsson

FOR SECTIONS: C-C, D-D, E-E, F-F, G-G
SEE DRAWING: 2015-126-05-01-05

Bolts: M - class 8.8, DIN 931 or DIN 933 - fire galvanized Bolts: HVM - class 10.9, DIN 6914 - fire galvanized	For all bolts predict two washers, one below bolt head, second below nut For bolts fixed to C-profiles set up wedge washer (DIN 434)			Execution acc. to EN 1090-2 Execution class EXC2. Tolerances class 2	
00	First issue	08.06.2015	A. Choros	P. Kozlowski	G.R. Gylfason
Rev.:	Revision description:	Date:	Drawn by:	Designed by:	Checked by:
Supplier: CEDRUS EHF.	Miðtuni 20, 800 Selfoss, Iceland				
Designer: ENGINEERING OFFICE KOZLOWSKI-PROJEKT	Zawiszy Czarnego Square 4A/7, 70-212 Szczecin, Poland tel. +48 91 852 21 32, e-mail: biuro@kozlowskiprojekt.com				
Project: Oseyrarbraut 22	Object: Main & Lower Building	Phase: Mezzanine & Sluice			
Drawing title: General Arrangement - Level +7850	Drawing No.: 2015-126-05-01-04	Rev.: 00	Scale: —	Format: A0	