Top Chord Plane (9-17/ F-M)
1:50

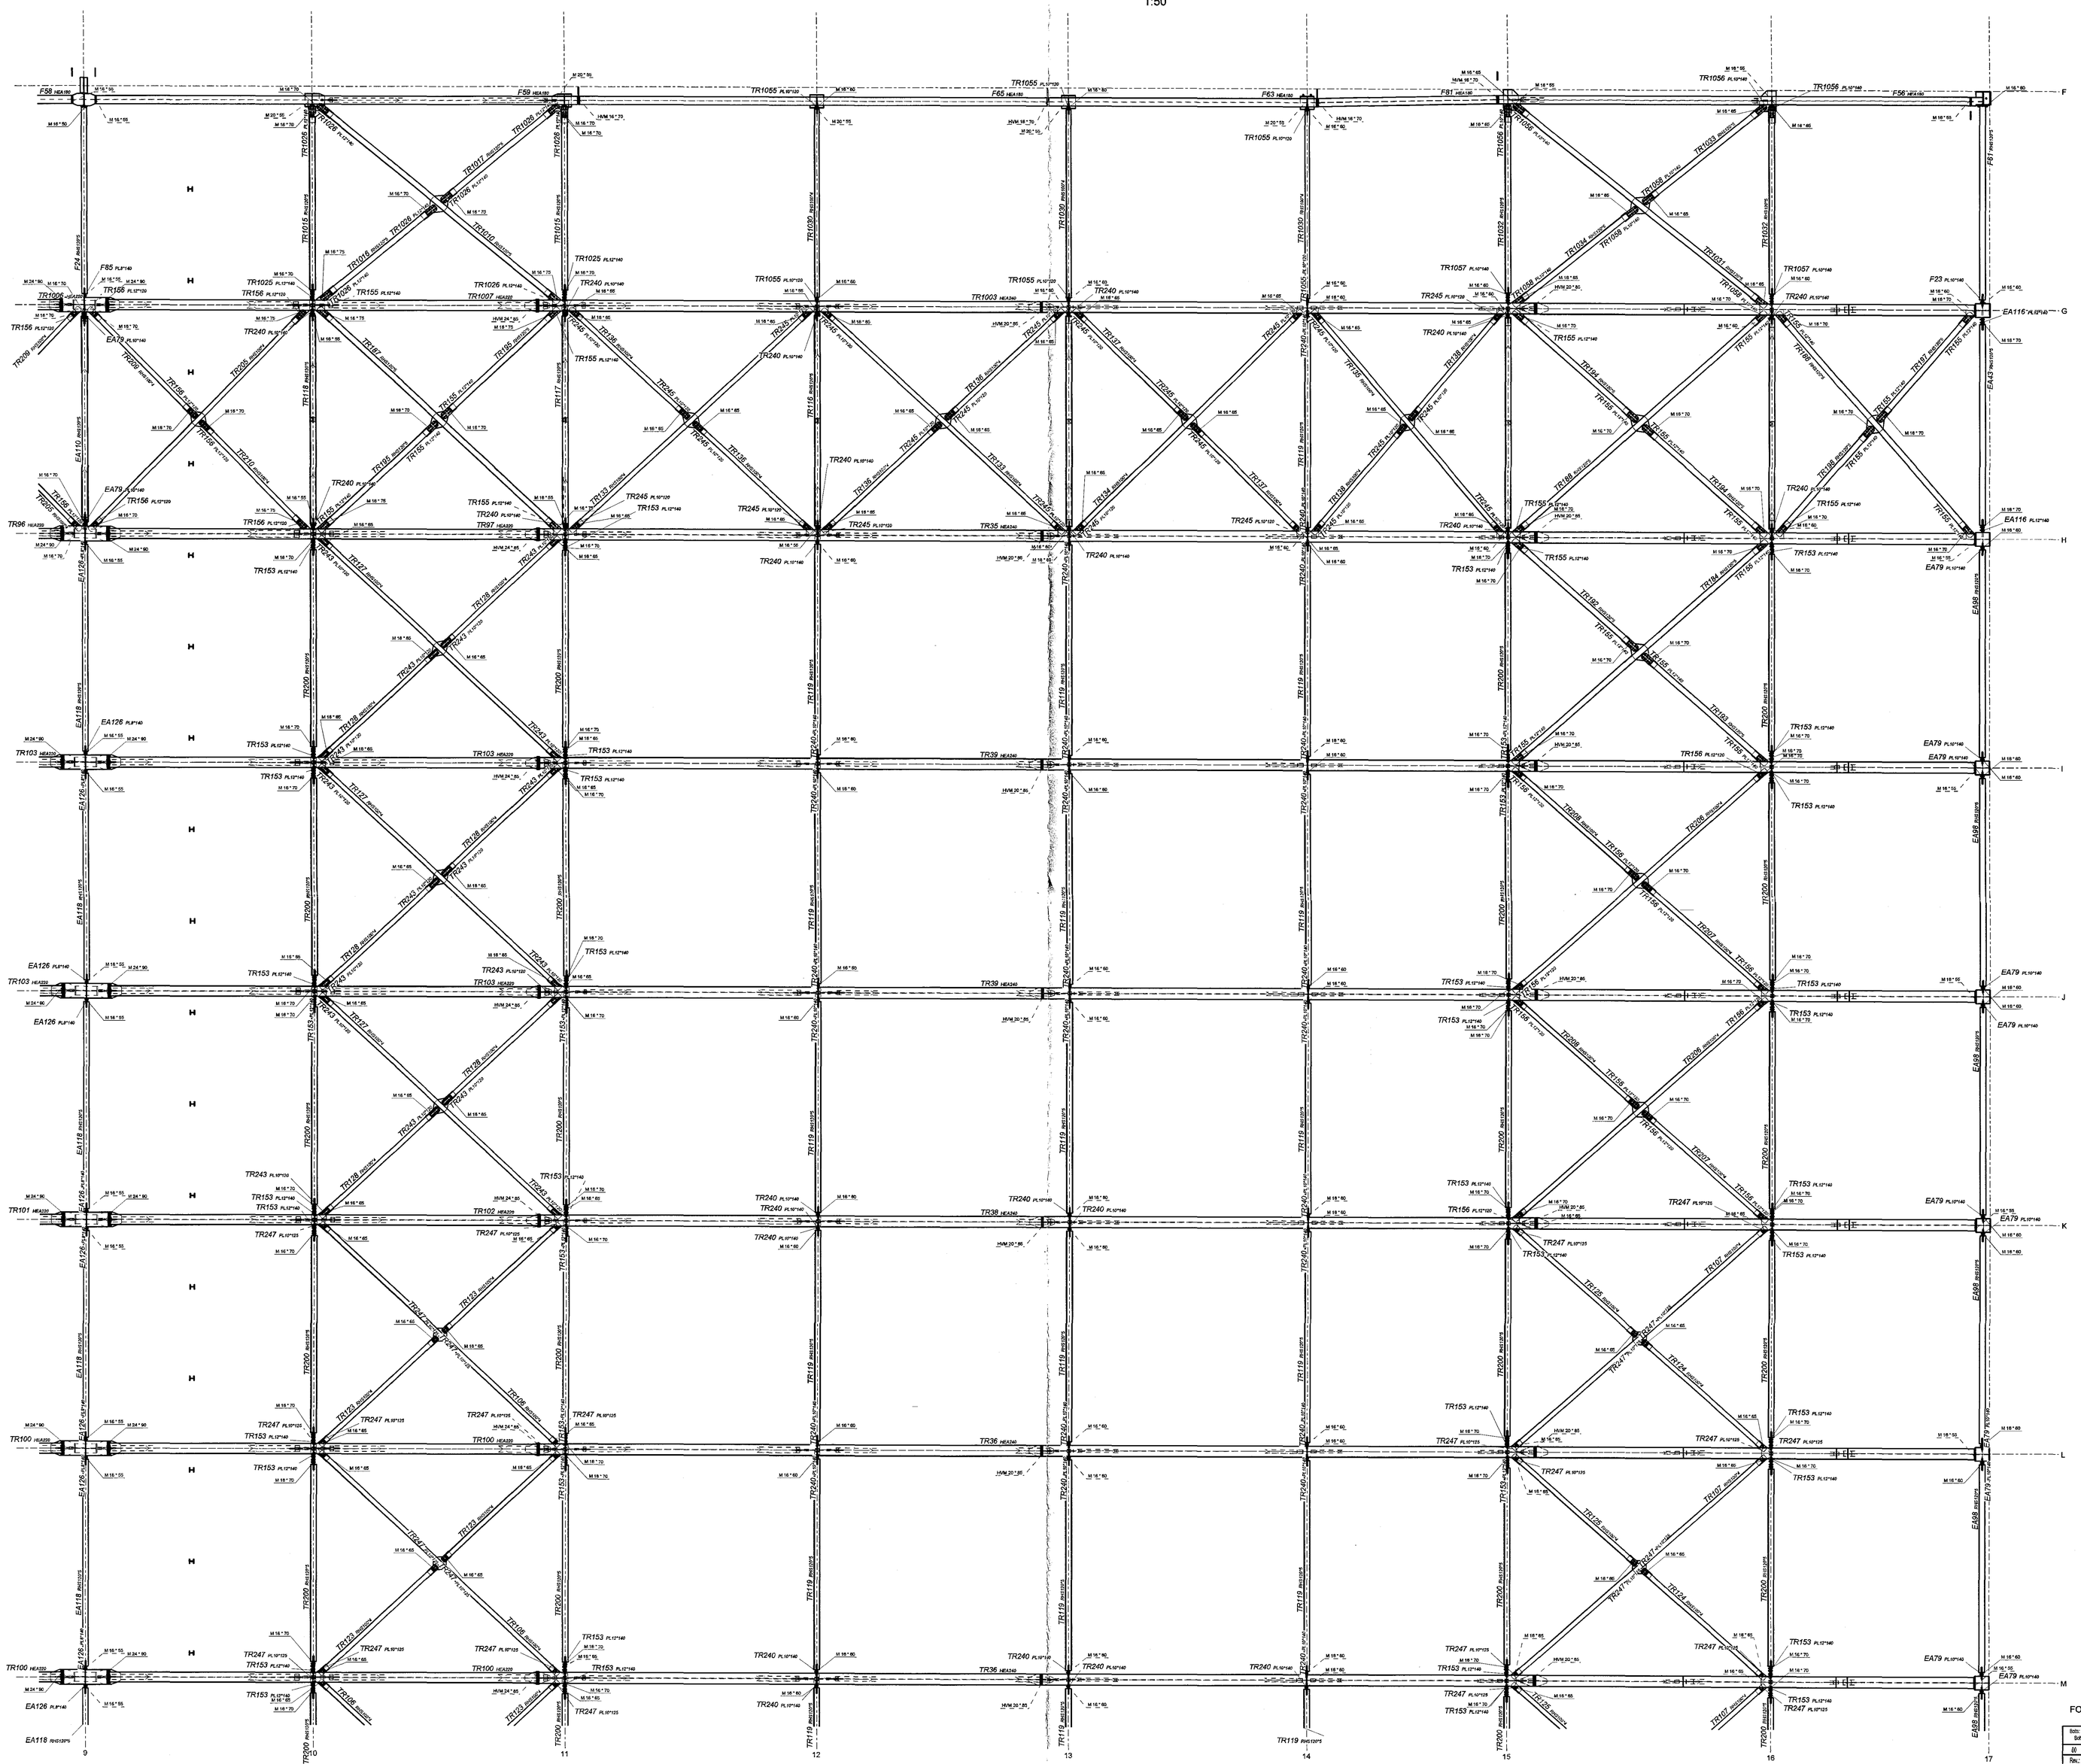

Samþykkt þann
05 AUG 2015
Byggingarfulltrúinn í Hafnarfirði
F.h. Sigurður Steinar Jónsson

YFIRFARIÐ AF VSB
dags. 24.6. 2015
Björn Gustafsson

FOR MORE DETAILS SEE DRAWING: 2015-126-01-01-03

Bolts: M-class 8.8, DIN 931 or DIN 933 - the gray/white Bolts: M-M - class 10.8, DIN 6914 - the gray/white	For all bolts predict two washers, one below bolt head and one below the For bolts fixed to C-profiles set up wedge washer (DIN 434)			Execution class: to EN 1090-2 Execution class: EXC2, Tolerances class 2	
00	First issue	08.06.2015	A. Chorus	P. Kozlowski	C.R. Gulbaum
Rev.:	Revision description:	Date:	Drawn by:	Designed by:	Checked by:
Supplier:	CEDRUS EHF.	Wolfs'ro 20, 800 Selfoss, Iceland			
Designer:	ENGINEERING OFFICE KOZLOWSKI-PROJEKT	Zbiorczy Czarnego Sqwiru 4-17, 70-212 Szczecin, Poland tel. +48 91 852 21 32, e-mail: biuro@kozlowski-projekt.com			
Project: Oseyrartraut 22	Object: Main Building	Plane: Main Structures			
Drawing title: General Arrangement - Top Chord Plane (9-17/F-M)		Drawing No: 2015-126-01-01-29	Rev.: 00	Scale: —	Format: A0