+13100 (9-17/ M-T)
1:50

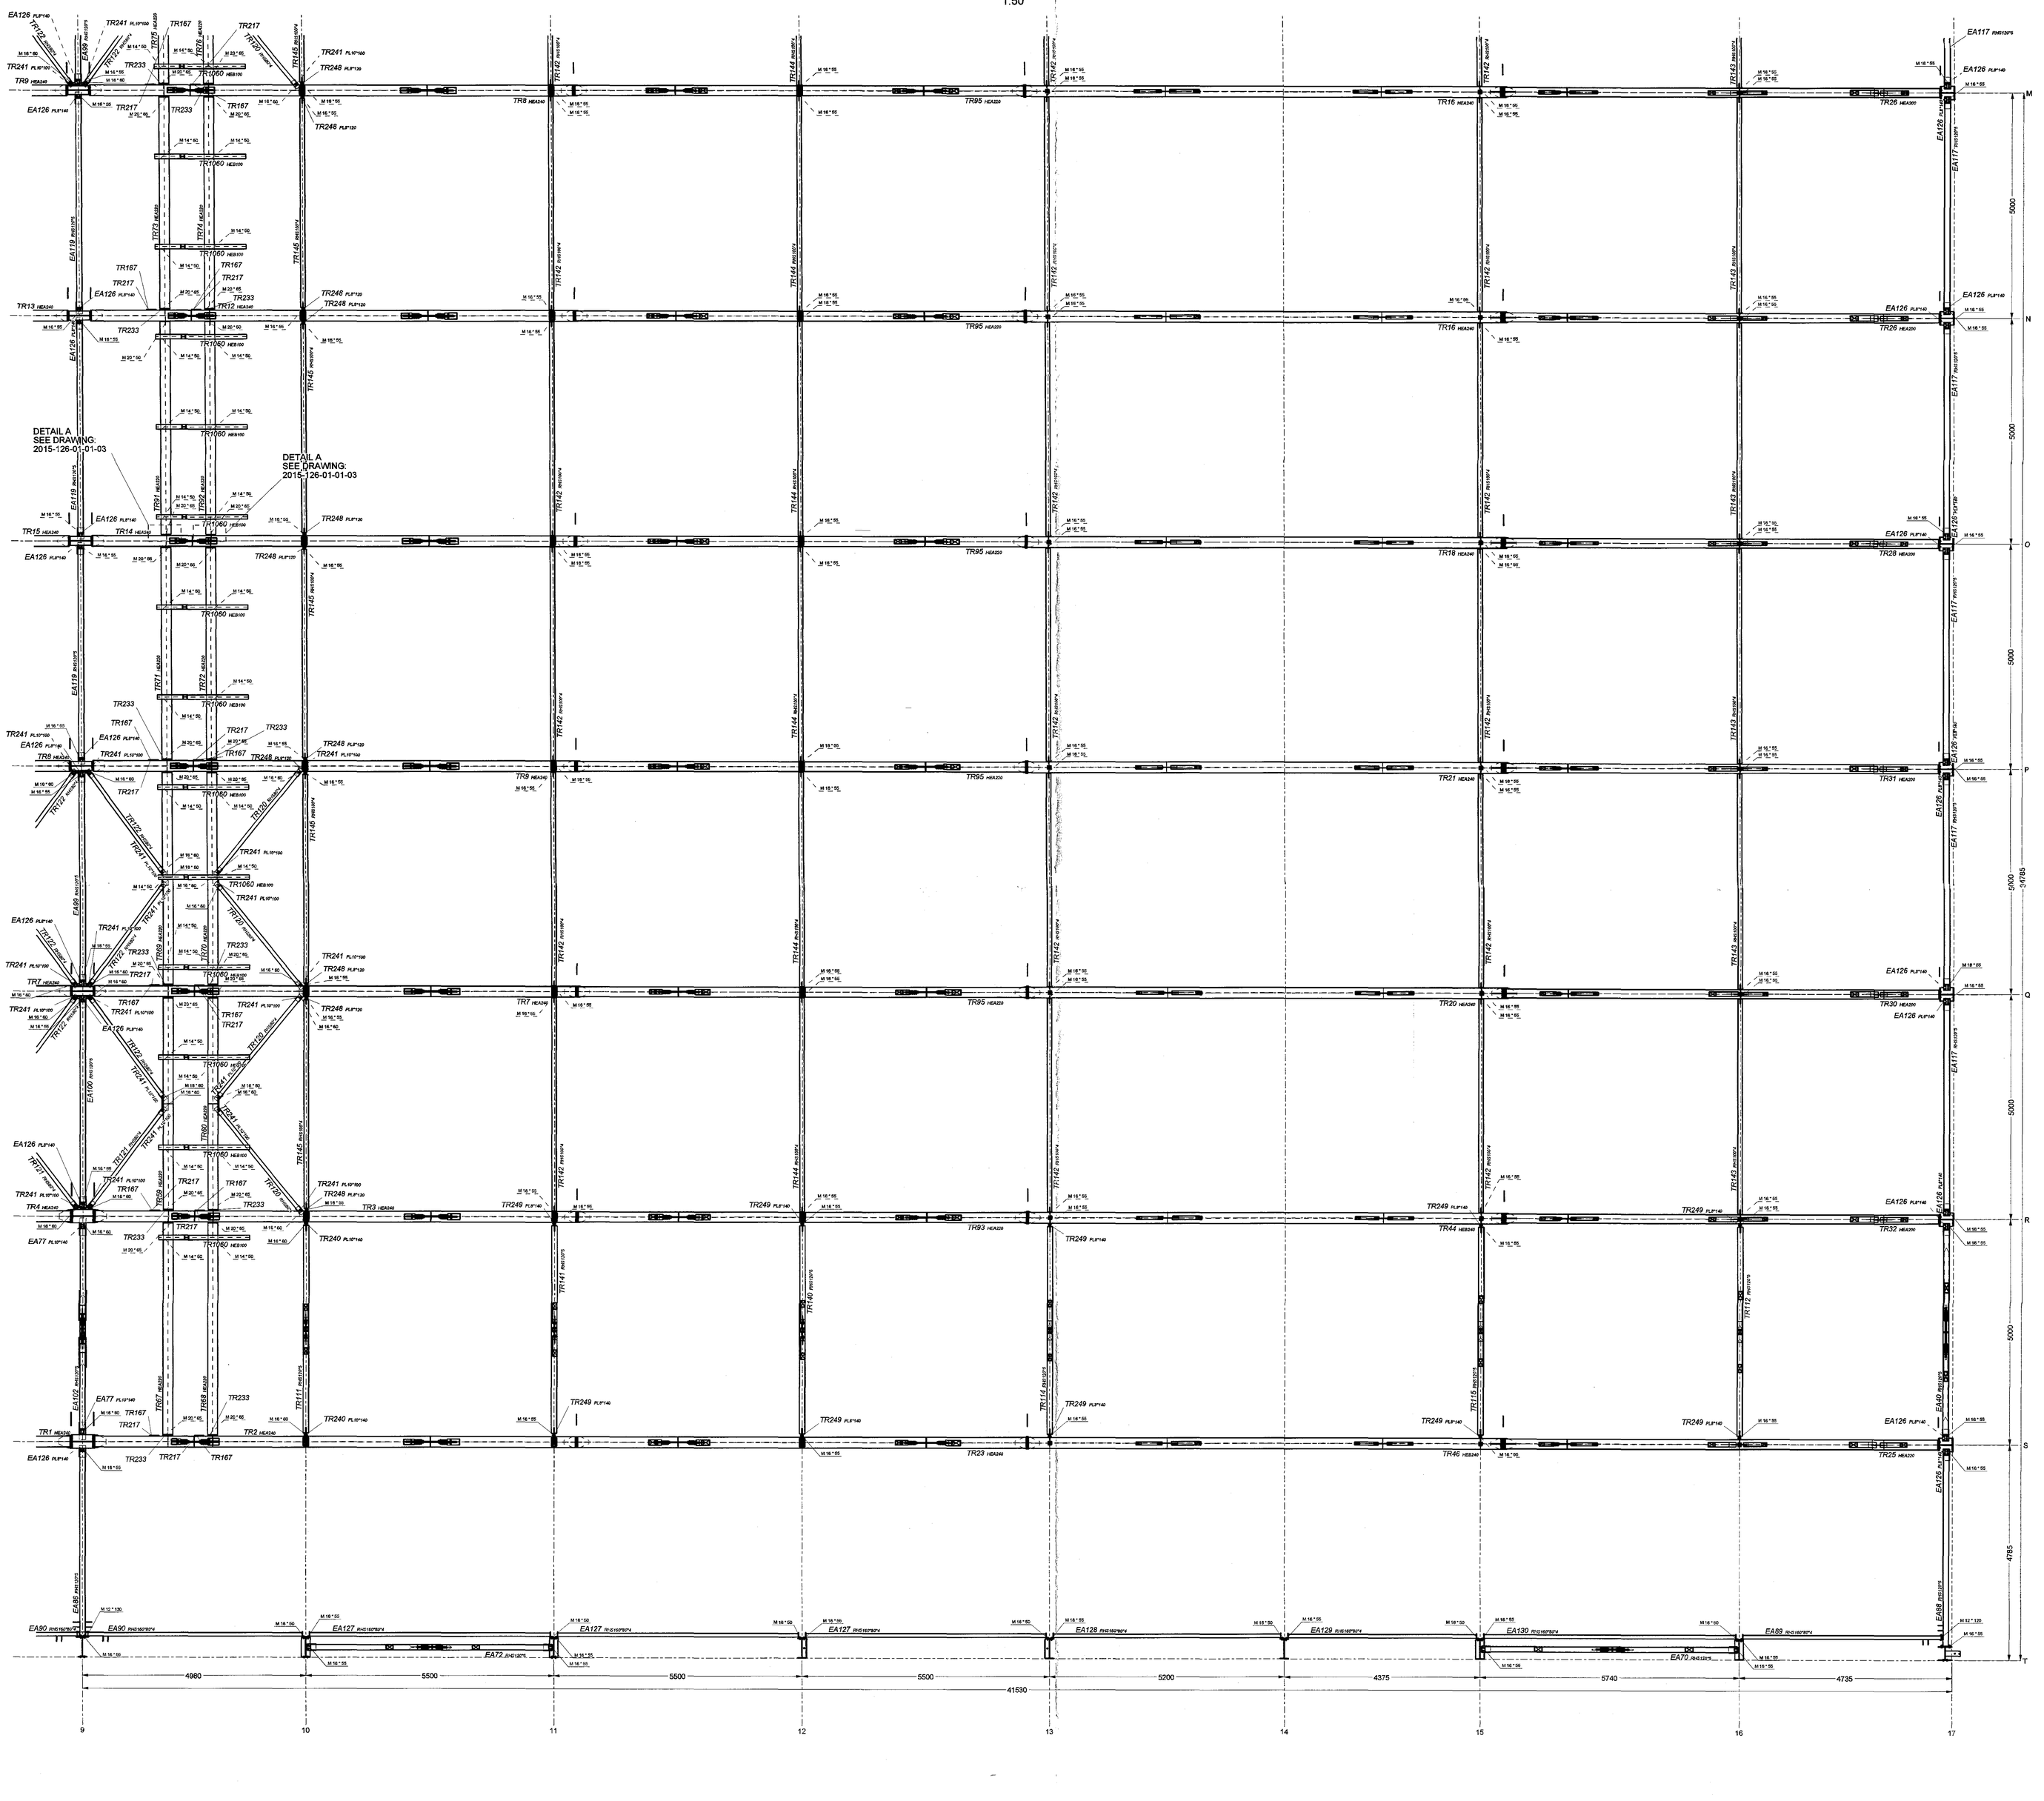

Samþykkt þann
05 AUG 2015
Byggingafulltrúinn í Hafnarfirði
F.h. Sigurður Steinar Jónsson

YFIRFARIÐ AF VSB
dags. 21.6. 2018
Björn Gíslason

FOR MORE DETAILS SEE DRAWING: 2015-126-01-01-03

Bolts: M - class 8.8, DIN 931 or DIN 933 - fix galvanized. Bolts: R/W - class 10.9, DIN 6914 - fix galvanized	For all bolts greater two washers one below bolt head one below nut. For bolts bolts in profiles set up wedge washer (DIN 434)				Execution acc. to EN 1090-2. Execution class EXC3. Tolerances class 2
00	First issue	02.06.2015	A. Okros	T. Koczwski	CE. Gotkow
Rev.	Revision description:	Date:	Drawn by:	Designed by:	Checked by:

Supplier: CEDRUS EHF. Mosfellsbær 270, 600 Skóftsun, Iceland

Designer: ENGINEERING OFFICE KOZLOWSKI-PROJEKT. Zbigniewa Czarnego Square 4A/7, 70-212 Szczecin, Poland. tel.+48 91 882 21 52, e-mail: biuro@kozlowskiprojekt.com

Project: Cisoyrartorgid 22 | Object: Main Building | Phase: Main Structures

Drawing title: General Arrangement - Level +13100 (9-17/M-T) | Drawing No.: 2015-126-01-01-27 | Rev.: 00 | Scale: — | Format: A0