+13100 (1-9/ M-T)
1:50

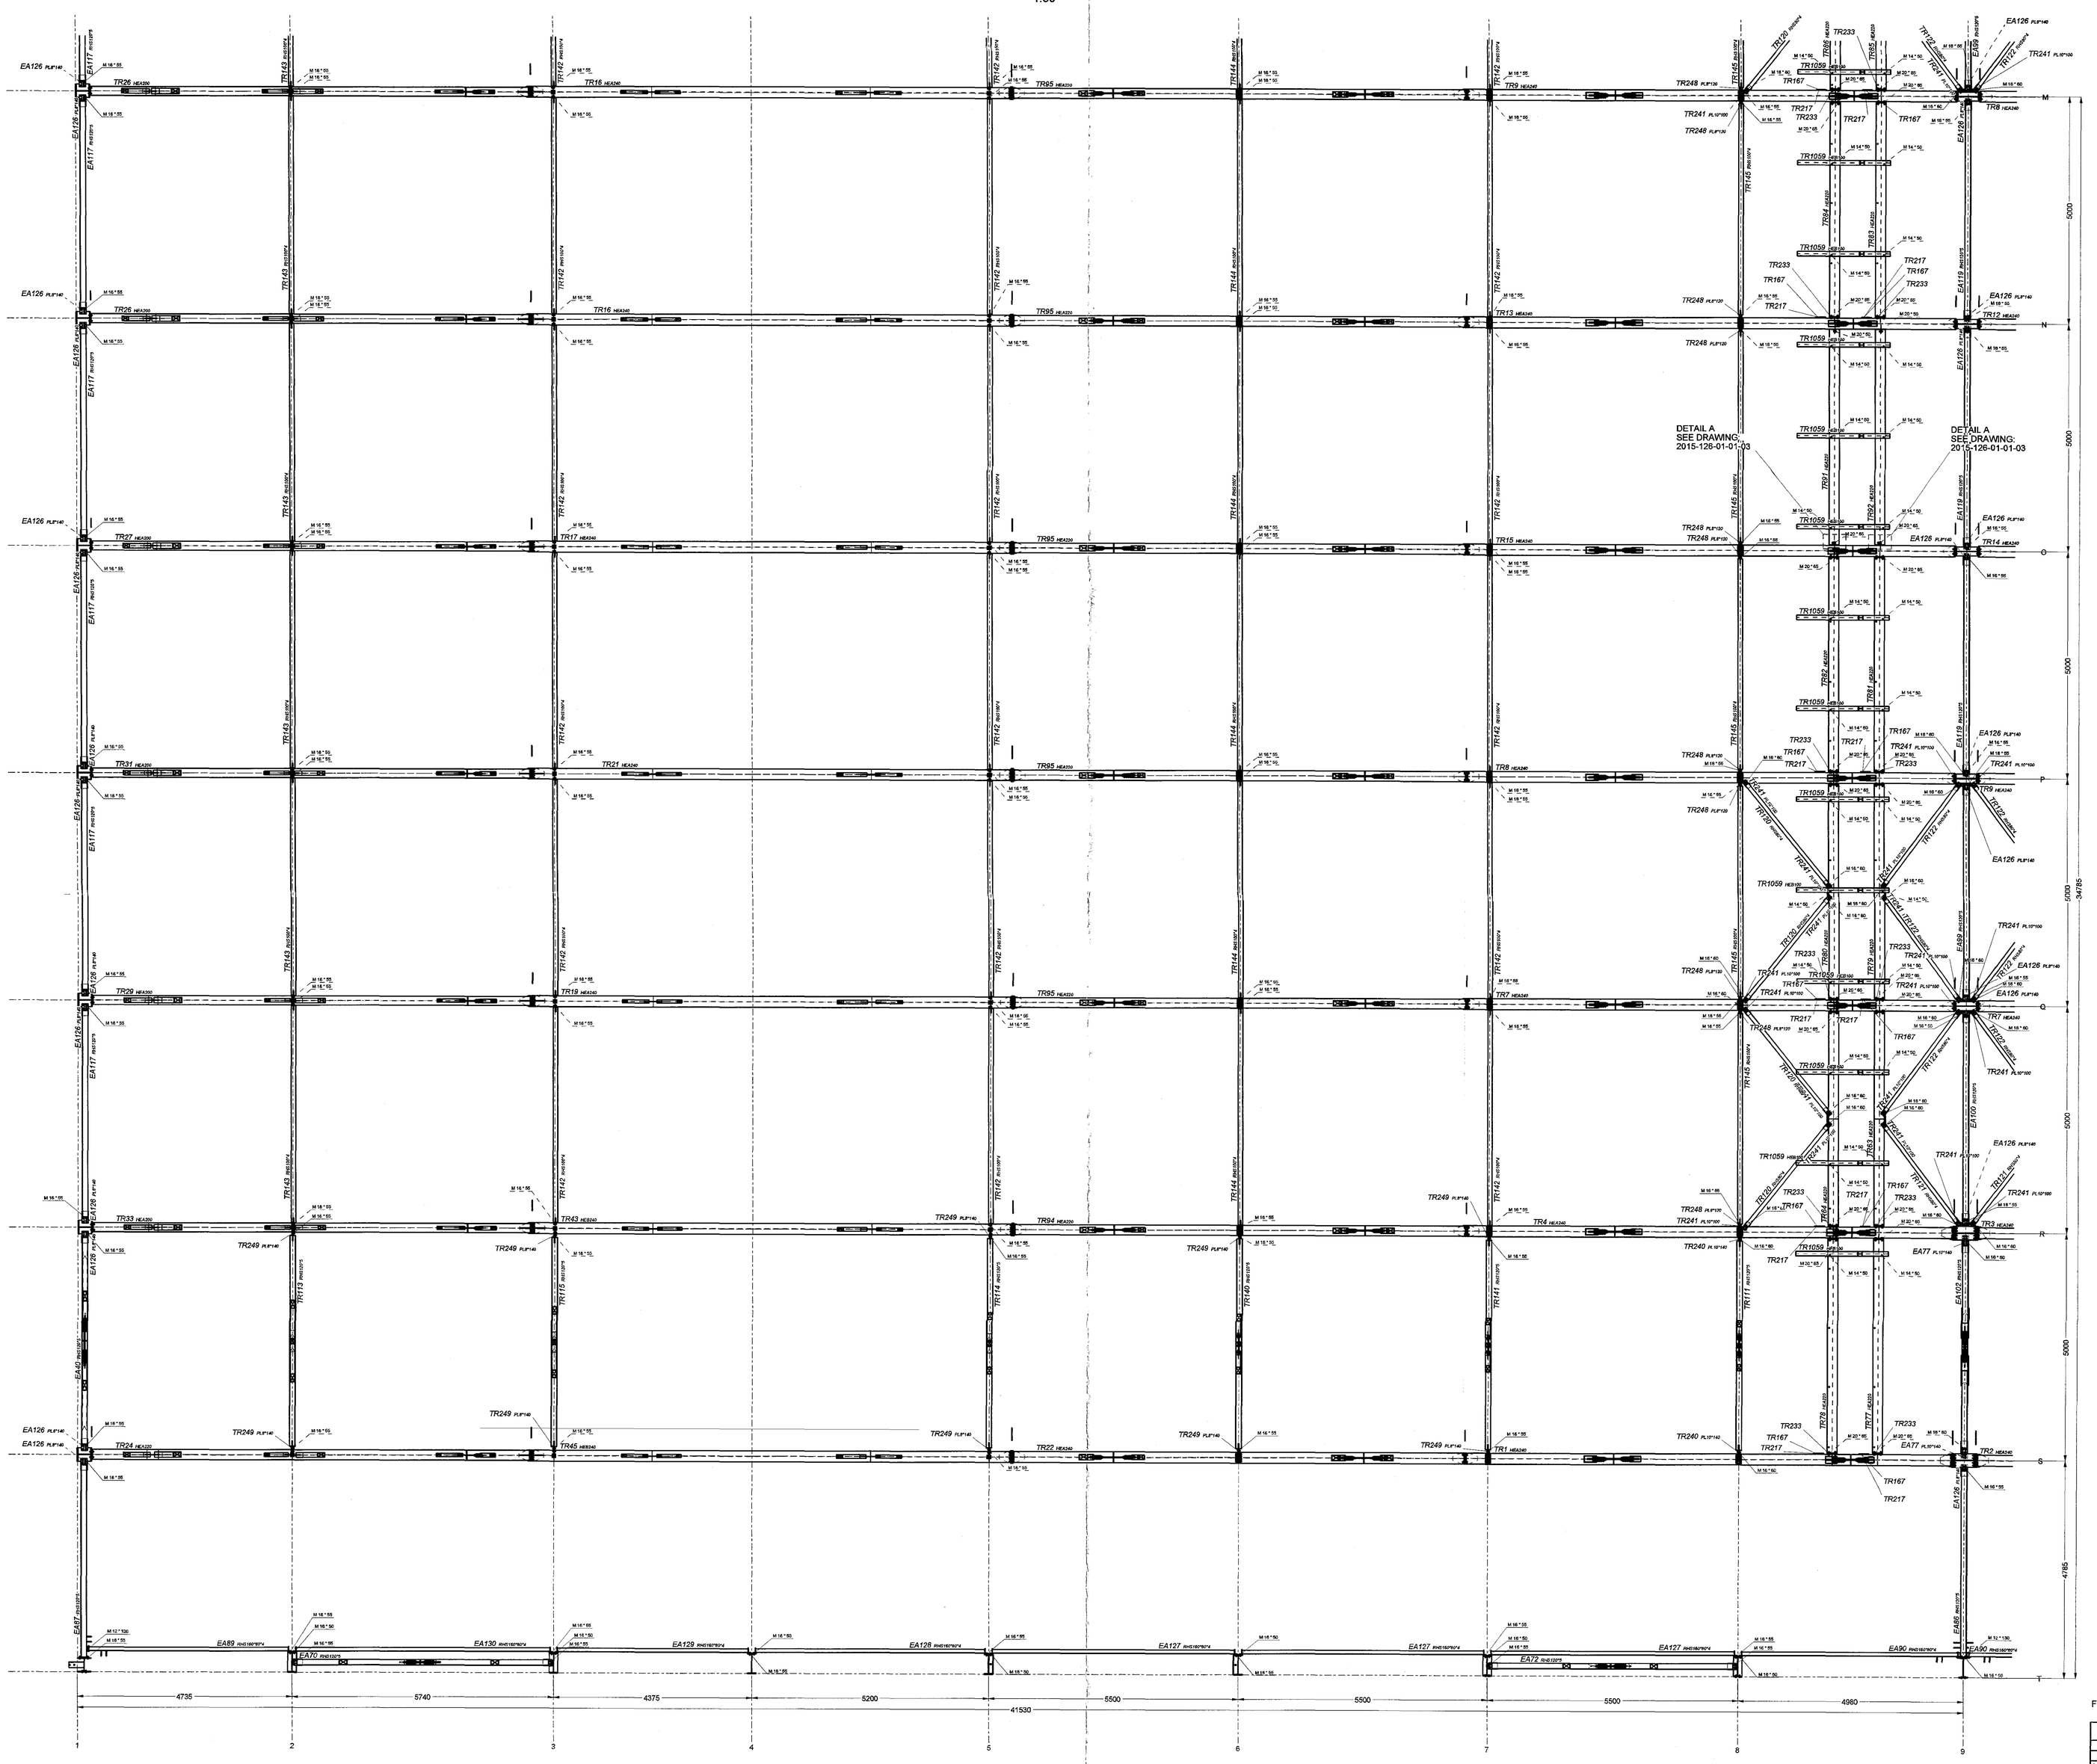

Sampykkt
05 AUG 2015
Byggingarfulltrúinn í Hafnarfirði
F.h. Sigurður Steinar Jónsson

YFIRFARID AF VSB
dags. 24.6. 2015
Björn Gústafsson

FOR MORE DETAILS SEE DRAWING: 2015-126-01-01-03

Bolts: M - class 8.8, DIN 931 or DIN 933 - fine galvanized Bolts: M-N - class 10.9, DIN 6914 - fine galvanized	For all bolts provided for a washer, one bolter bolt head and one bolter nut For bolts fixed to C-profiles set up in single washer (DIN 434)			Execution class: EN 1090-2 Execution class: EN 1.2 Tolerances: class 2	
00	First issue	02.06.2015	A. Chorna	F. Kozlowski	C.K. Gulbaan
Rev.:	Revision description:	Date:	Drawn by:	Designed by:	Checked by:
Supplier:	CEDRUS EHF.	Mosfellsvegur 28, 800 Selfoss, Iceland			
Designer:	ENGINEERING OFFICE KOZLOWSKI-PROJEKT	Zawiszy Czarnego Square 4A/7, 70-210 Szczecin, Poland tel. +48 91 852 21 32, e-mail: biuro@kozlowski-projekt.com			
Project: Oseyrarbraut 22	Object: Main Building	Phase: Main Structures			
Drawing title: General Arrangement - Level +13100 (1-9/M-T)		Drawing No.: 2015-126-01-01-26	Rev.: 00	Scale: —	Format: A0