+13100 (1-9/ F-M)
1:50

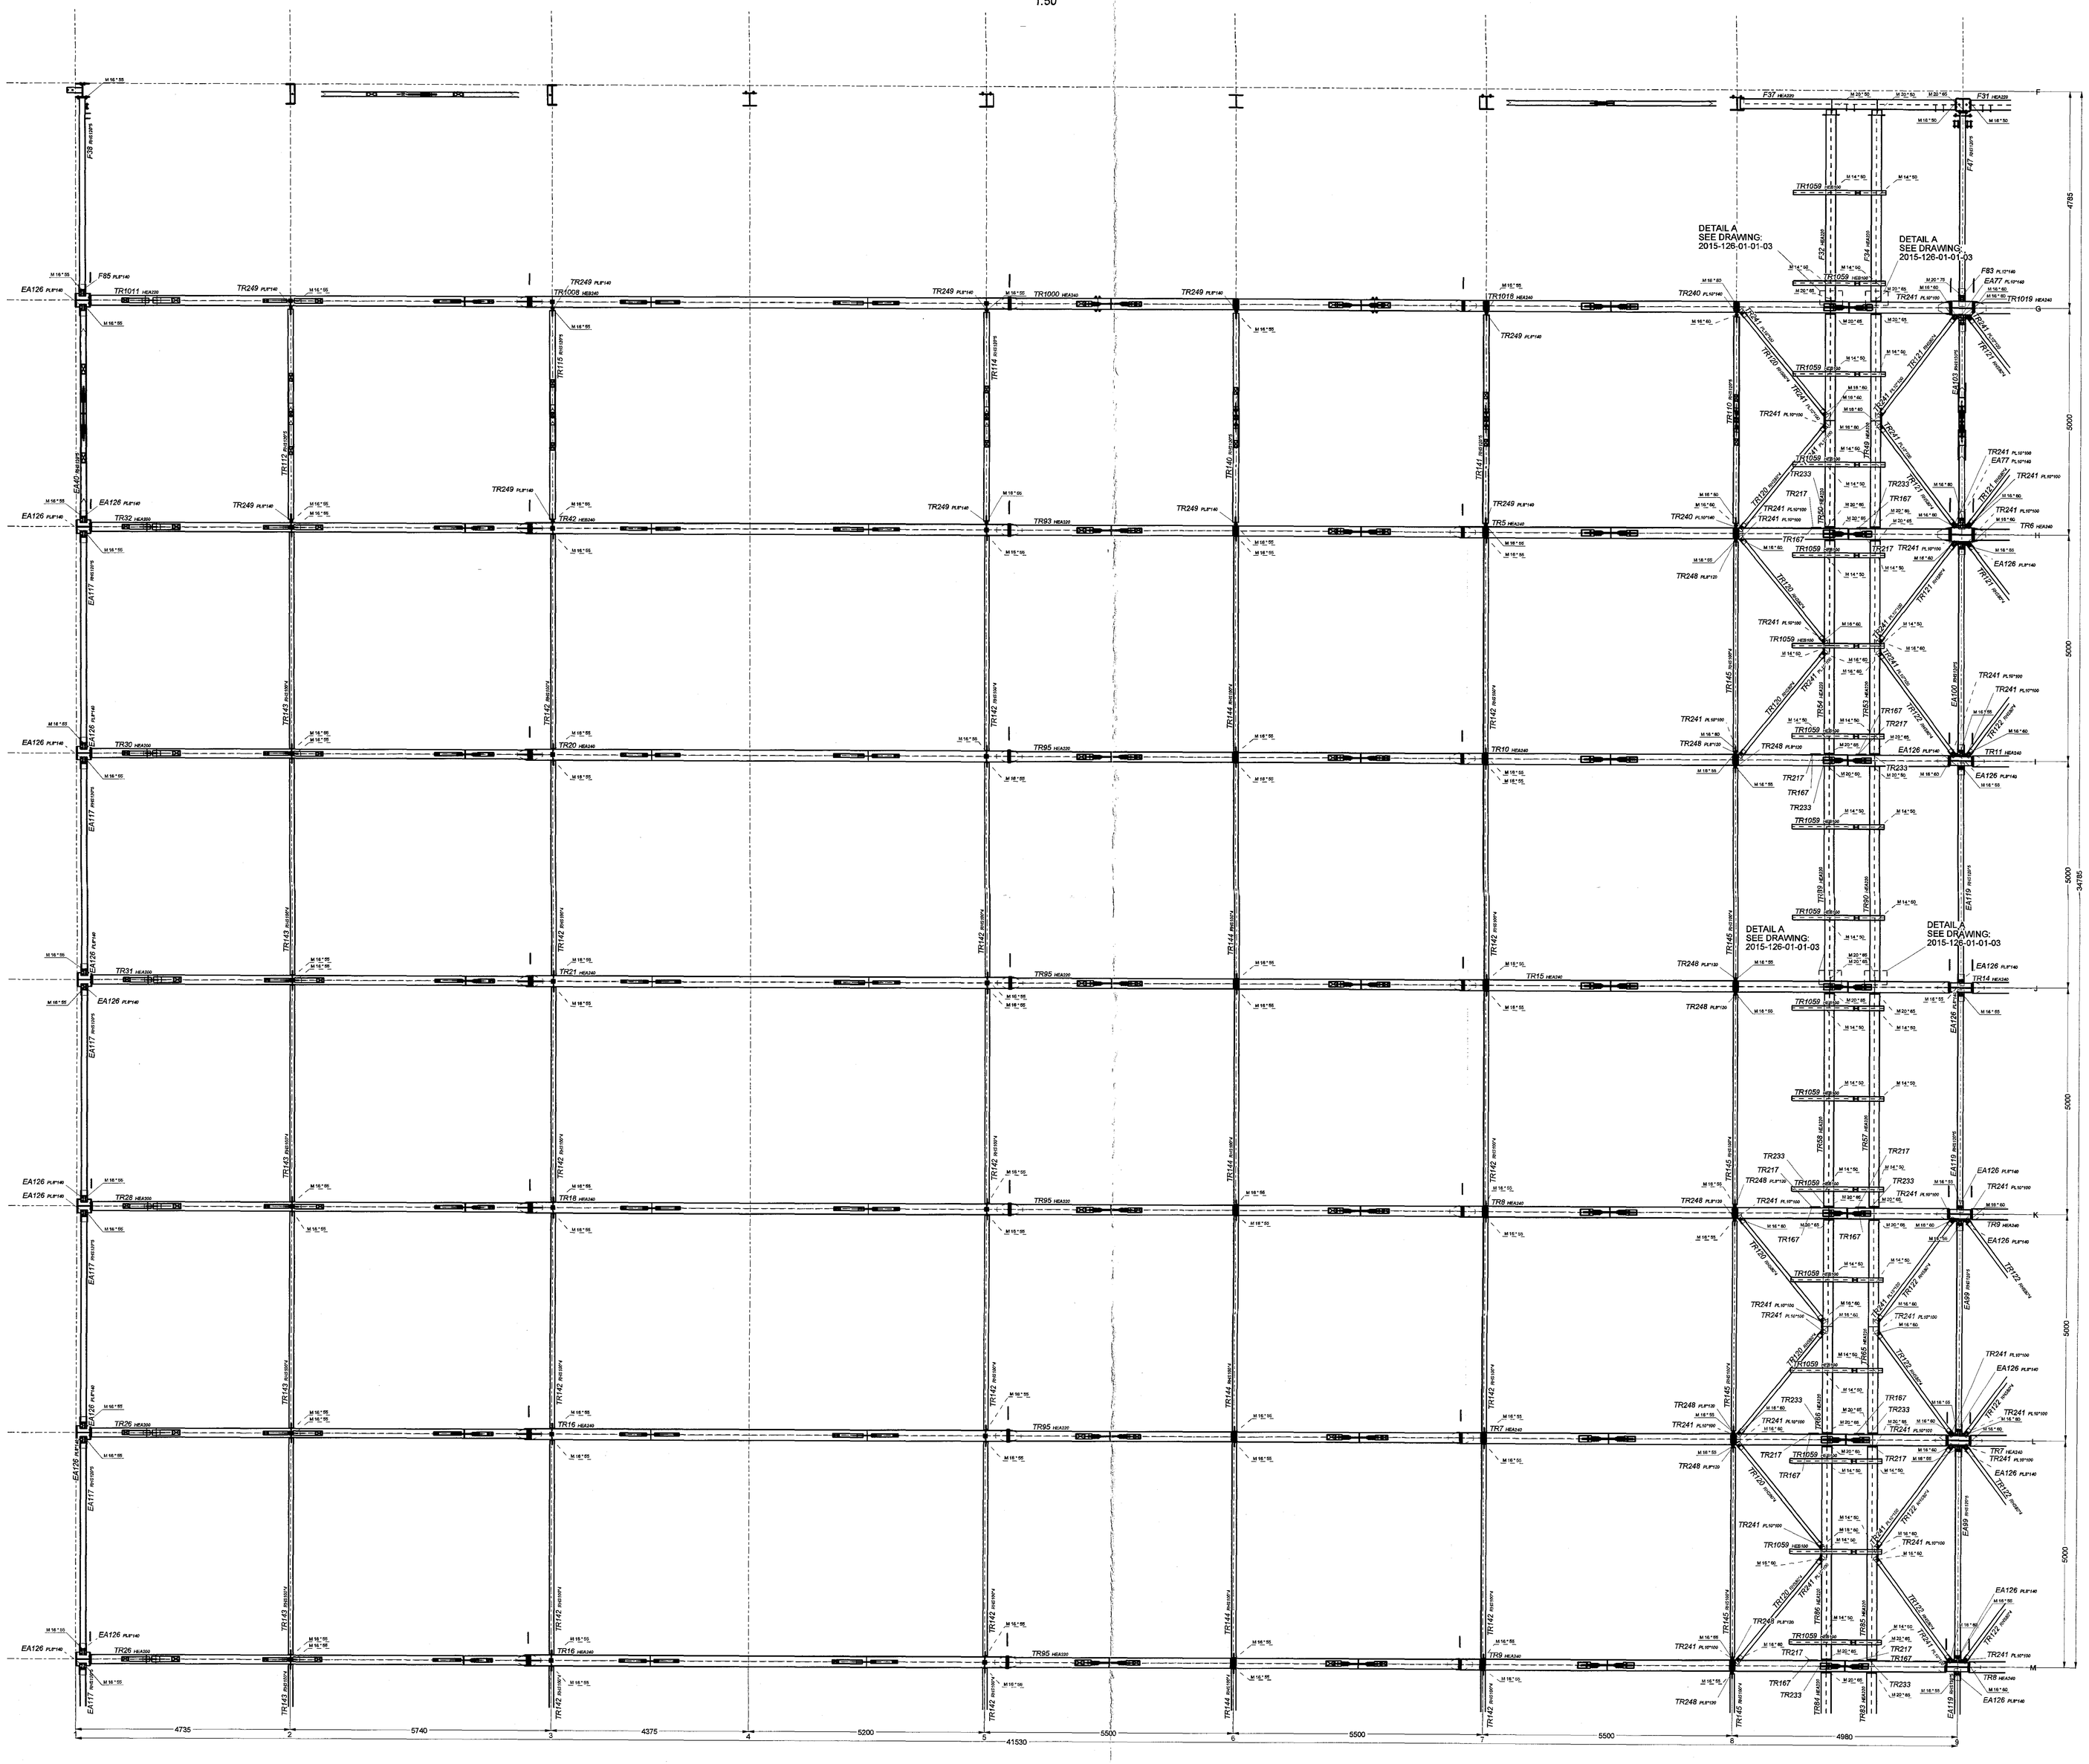

Samþykkt þann
05 AUG 2015
Byggingafulltrúinn í Hafnarfirði
f.h. Sigurður Steinar Jónsson

YFIRFARIÐ AF VSB
dags. 24.6.2015
Rúnar Gíslason

FOR MORE DETAILS SEE DRAWING: 2015-126-01-01-03

Bolts: M - class 8.8, DIN 931 or DIN 933 - fire galvanized Bolts: HVM - class 10.9, DIN 6914 - fire galvanized		For all bolts placed in washers (see bolts' specifications) below nut For bolts fixed to C-profiles set up wedge washer (DIN 434)			Execution class 3 acc. to EN 1090-2 Execution class EXC3, Tolerances class 2
00	First issue	02.06.2015	A. Chorra	P. Kozłowski	CE, C. Gilleon
Rev.	Revision description:	Date:	Drawn by:	Designed by:	Checked by:
Supplier:	CEDRUS EHF.	Mosbær 29, 800 Selfoss, Iceland			
Designer:	ENGINEERING OFFICE KOZLOWSKI-PROJEKT	Zbaraskiego Czerwonego Sqiare 4A/7, 76-212 Słupsk, Poland tel. +48 59 852 21 32, e-mail: biuro@konstrukcje-projekt.com			
Project:	Dalvegur 22	Object: Main Building	Plans: Main Structures		
Drawing title:	General Arrangement - Level +13100 (1-9/F-M)	Drawing No.: 2015-126-01-01-N-24	Rev.: 00	Scale: —	Format: A0