+3950
1:100

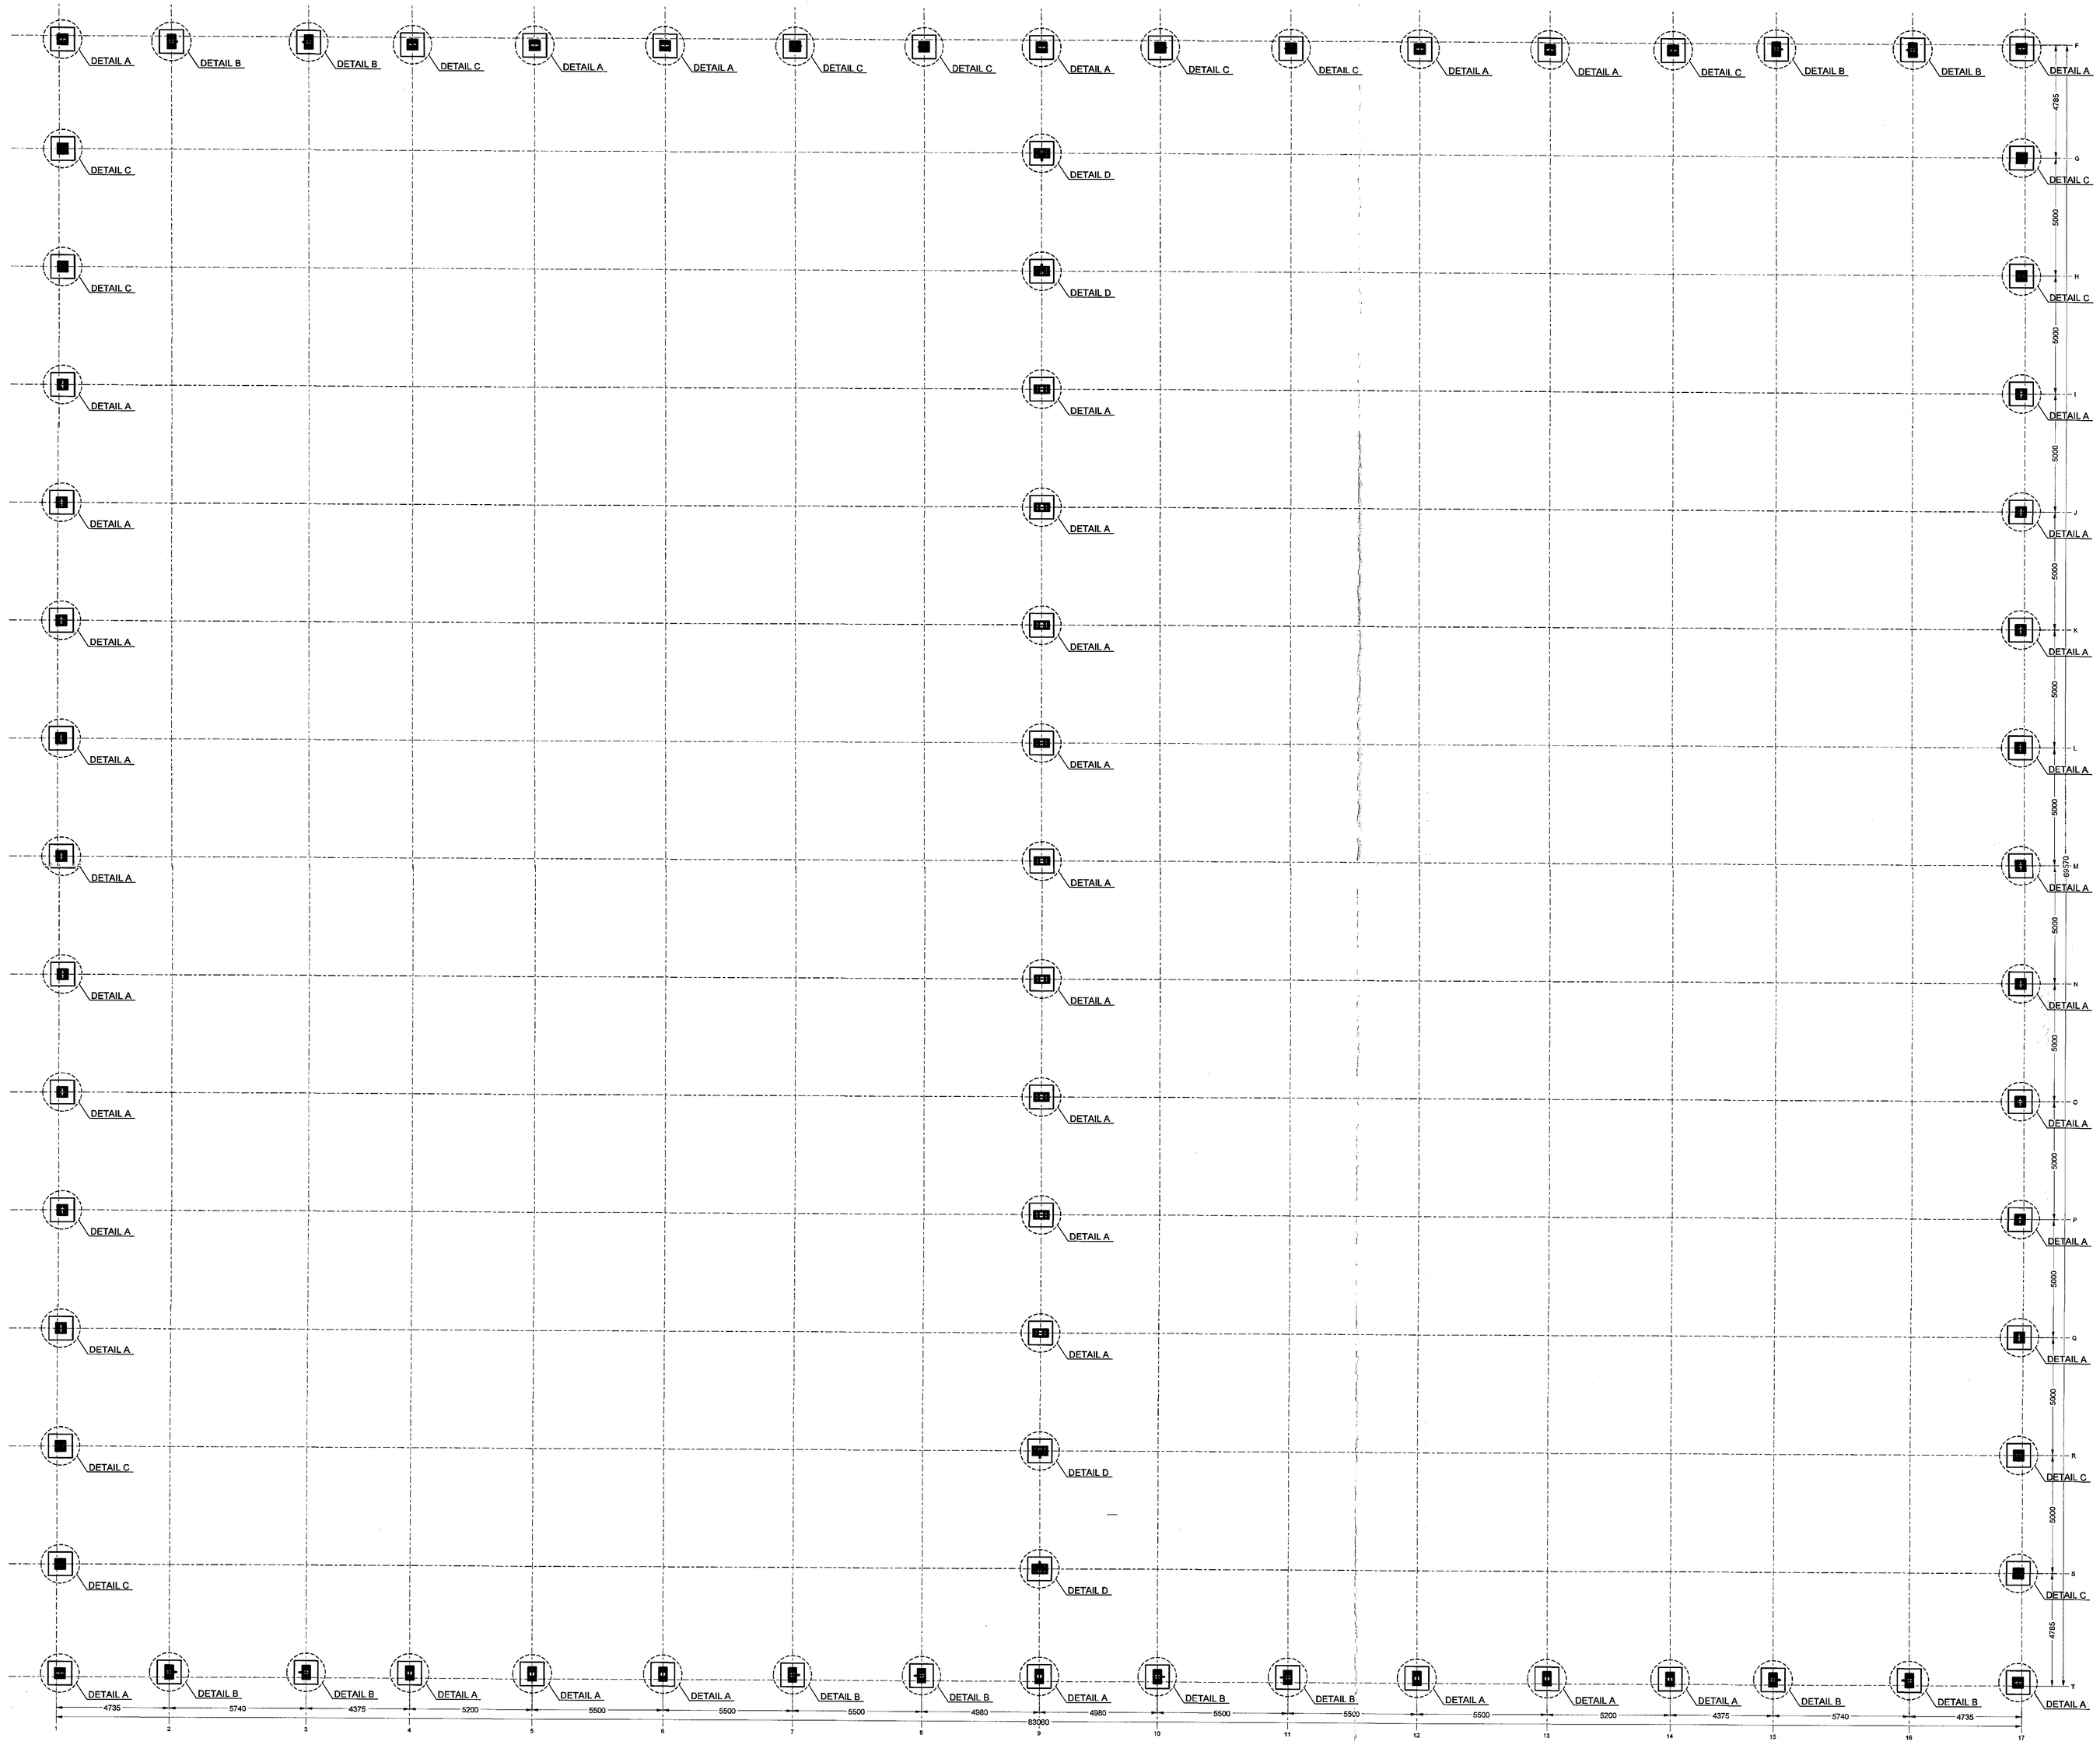

DETAIL A
Scale: 1:10

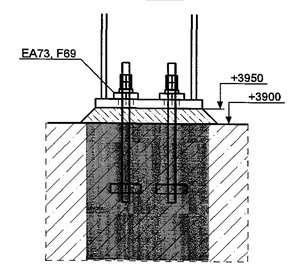

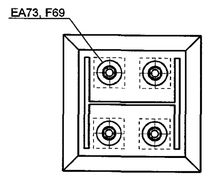

DETAIL C
Scale: 1:10

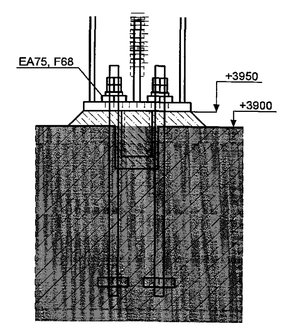

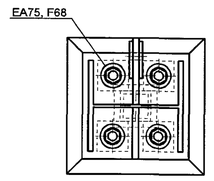

DETAIL B
Scale: 1:10

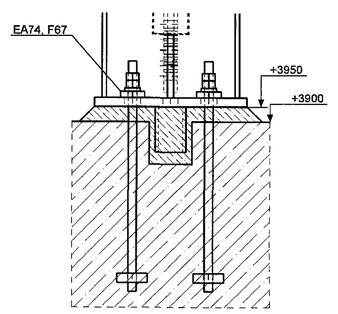

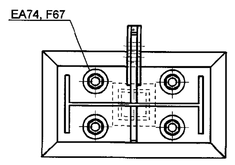

DETAIL D
Scale: 1:10

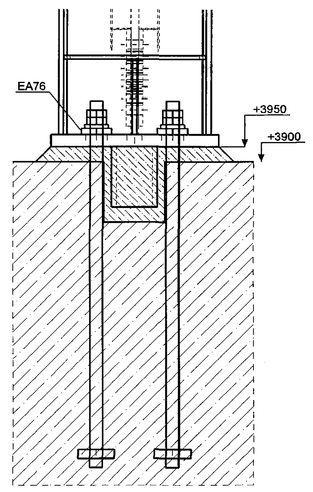

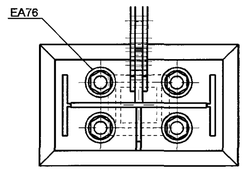

Samþykkt þann
05 AUG 2015
Byggingafulltrúinn í Hafnarfirði
F.h. Sigurður Steinar Jónsson

YFIRFARIÐ AF VSB
dags. 24.07.2015

Note: All steels S.G.136; B31.1 or EN 1011 - the gas arc tool Bolts: 316 - class 10.9, DIN 6914 - the galvanized		For all bolts: preload from washers, the below 70% head/nut/or below nut For bolts from 5 - 0 profiles with cut edges washer (DIN 440)		Execution acc. to EN 1090-2 Execution class: EXC3, Tolerances: class 3	
00	First issue	03.08.2015	A. Chorna	T. Kozlowski	K.P. Guilleux
Rev.	Revision description:	Date:	Drawn by:	Designed by:	Checked by:
Supplier:	CEDRUS EHF.	Mörkunni 2B, 808 Selfoss, Iceland			
Designer:	ENGINEERING OFFICE KOZLOWSKI-PROJEKT	Zbiorkowy Czarnego Sqware 44/7, 76-010 Szczecin, Poland tel.: +48 91 802 21 32, e-mail: biuro@kozlowski-projekt.com			
Project: Oseyrarbraut 22	Object: Main Building	Phase: Main Structures			
Drawing title: General Arrangement - Ground Floor View		Drawing No.: 2015-126-04-01-04	Rev.: 00	Scale: —	Format: A0