Format A1 (841x594 mm) is 20 mm outside of this frame

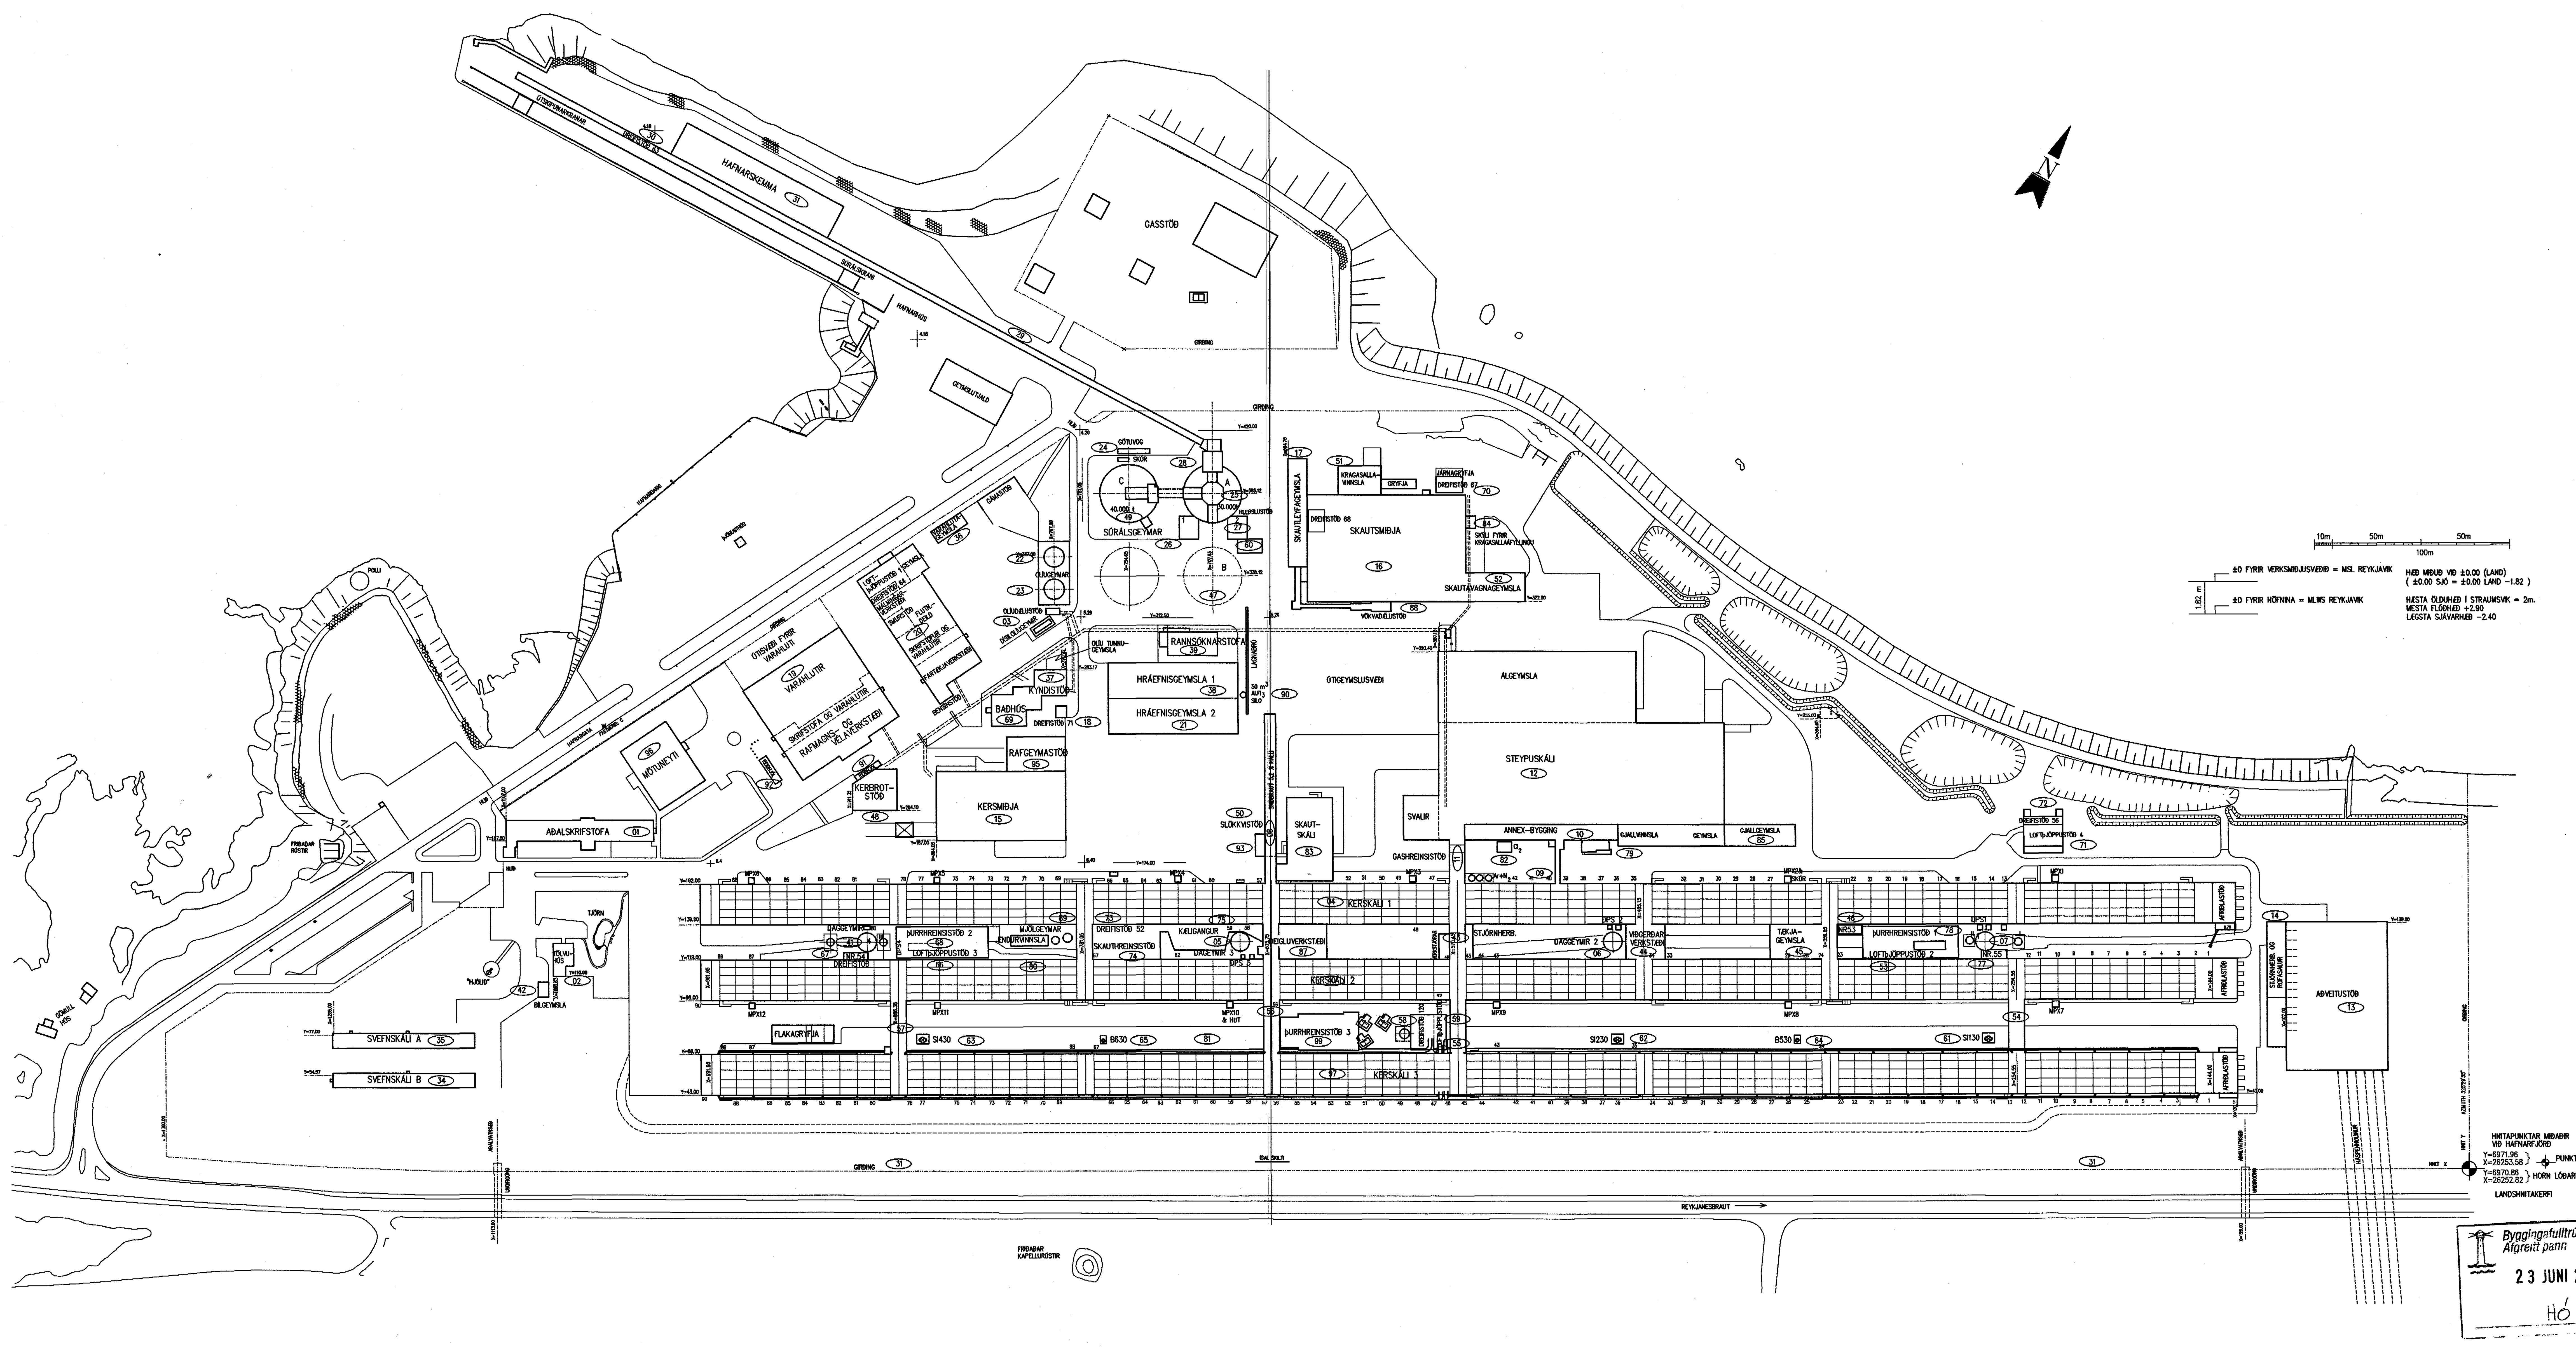

Byggingafulltrúi Hafnarfjarðar
Afgreitt þann
23 JUNI 2004
HÓ

1:2000
100 0 100 200 m

Skýringar:
Explanations:

V: \ISAL\1201\185390D.DWG

Breyt. Rev.	Breyting Revision	Dags. Date	Samþ. Approved	Notk. heimil. Released
E	STÆKKUN RANNSÓKNARSTOFU, GJALLGEYMSLA	14.11.2000	NI	SvS
D	MATSHLUTA 84 BÆTT INN (SKÝLI FYRIR KRAGASALLAÁFYLL.)	11.05.2000	AS	SvS
C	INNF. NÝ GRUNNMYND	05.04.2000	NI	SvS
B2	VIÐBÆTUR	21.02.2000	NI	SvS
A	BREYTING			

Tilv.teikningar nr. ISAL
Ref.drawing no. of ISAL

Samsetn.teikningar nr. ISAL
Assembly drawing no. of ISAL

This drawing is the property of the ICELANDIC ALUMINIUM CO. LTD. and handed out for personal use only. It may neither be copied nor made available to others without permission of the ICELANDIC ALUMINIUM CO. LTD. The receiver is liable for any misuse.

Fjöldi stykkja / Number of pieces: IV | III | II | I

Hlutur / Object: Álverið, allar byggingar

Ný matshlutanúmer

MH 39

Atriði / Item — Efni / Material — ea.: stk / Weight (kg) — total: í heild / Þyngd

Athugasemdir / Remarks

Mælikvarði / Scale: 1:2000

Stærð frumteikn. / Format of orig.: A1

CCno.–Eq.type–Eq.no.: 4200 AB 1007

Verktaki / Supplier: VST

Drw.no. of suppl. / Teikn.nr. verktaka: 13207 — Breyt./Rev.

Teiknað / Drawn: NI 11.05.1998 — Yfirfarið / Checked: NI 11.05.1998

Samþykkt / Approved

algroup alusuisse
primary materials

icelandic aluminium co. ltd.
p.o. box 244
is-222 hafnarfjordur, iceland

Drw.no. of ISAL / Teikn.nr. ISAL: 185390 — Breyt./Rev.: E

Teiknað / Drawn — Yfirfarið og skráð / Checked and filed: 28.02.2000 GUR — Notkun heimiluð / Released: 28.02.2000 SvS

kt 250456-4339