Format A1 (841x594 mm) is 20 mm outside of this frame

Samþykkt þann

27 NOV. 2001

Byggingafulltrúinn í Hafnarfirði
F.h. Kristján Þórarinsson

KÞ

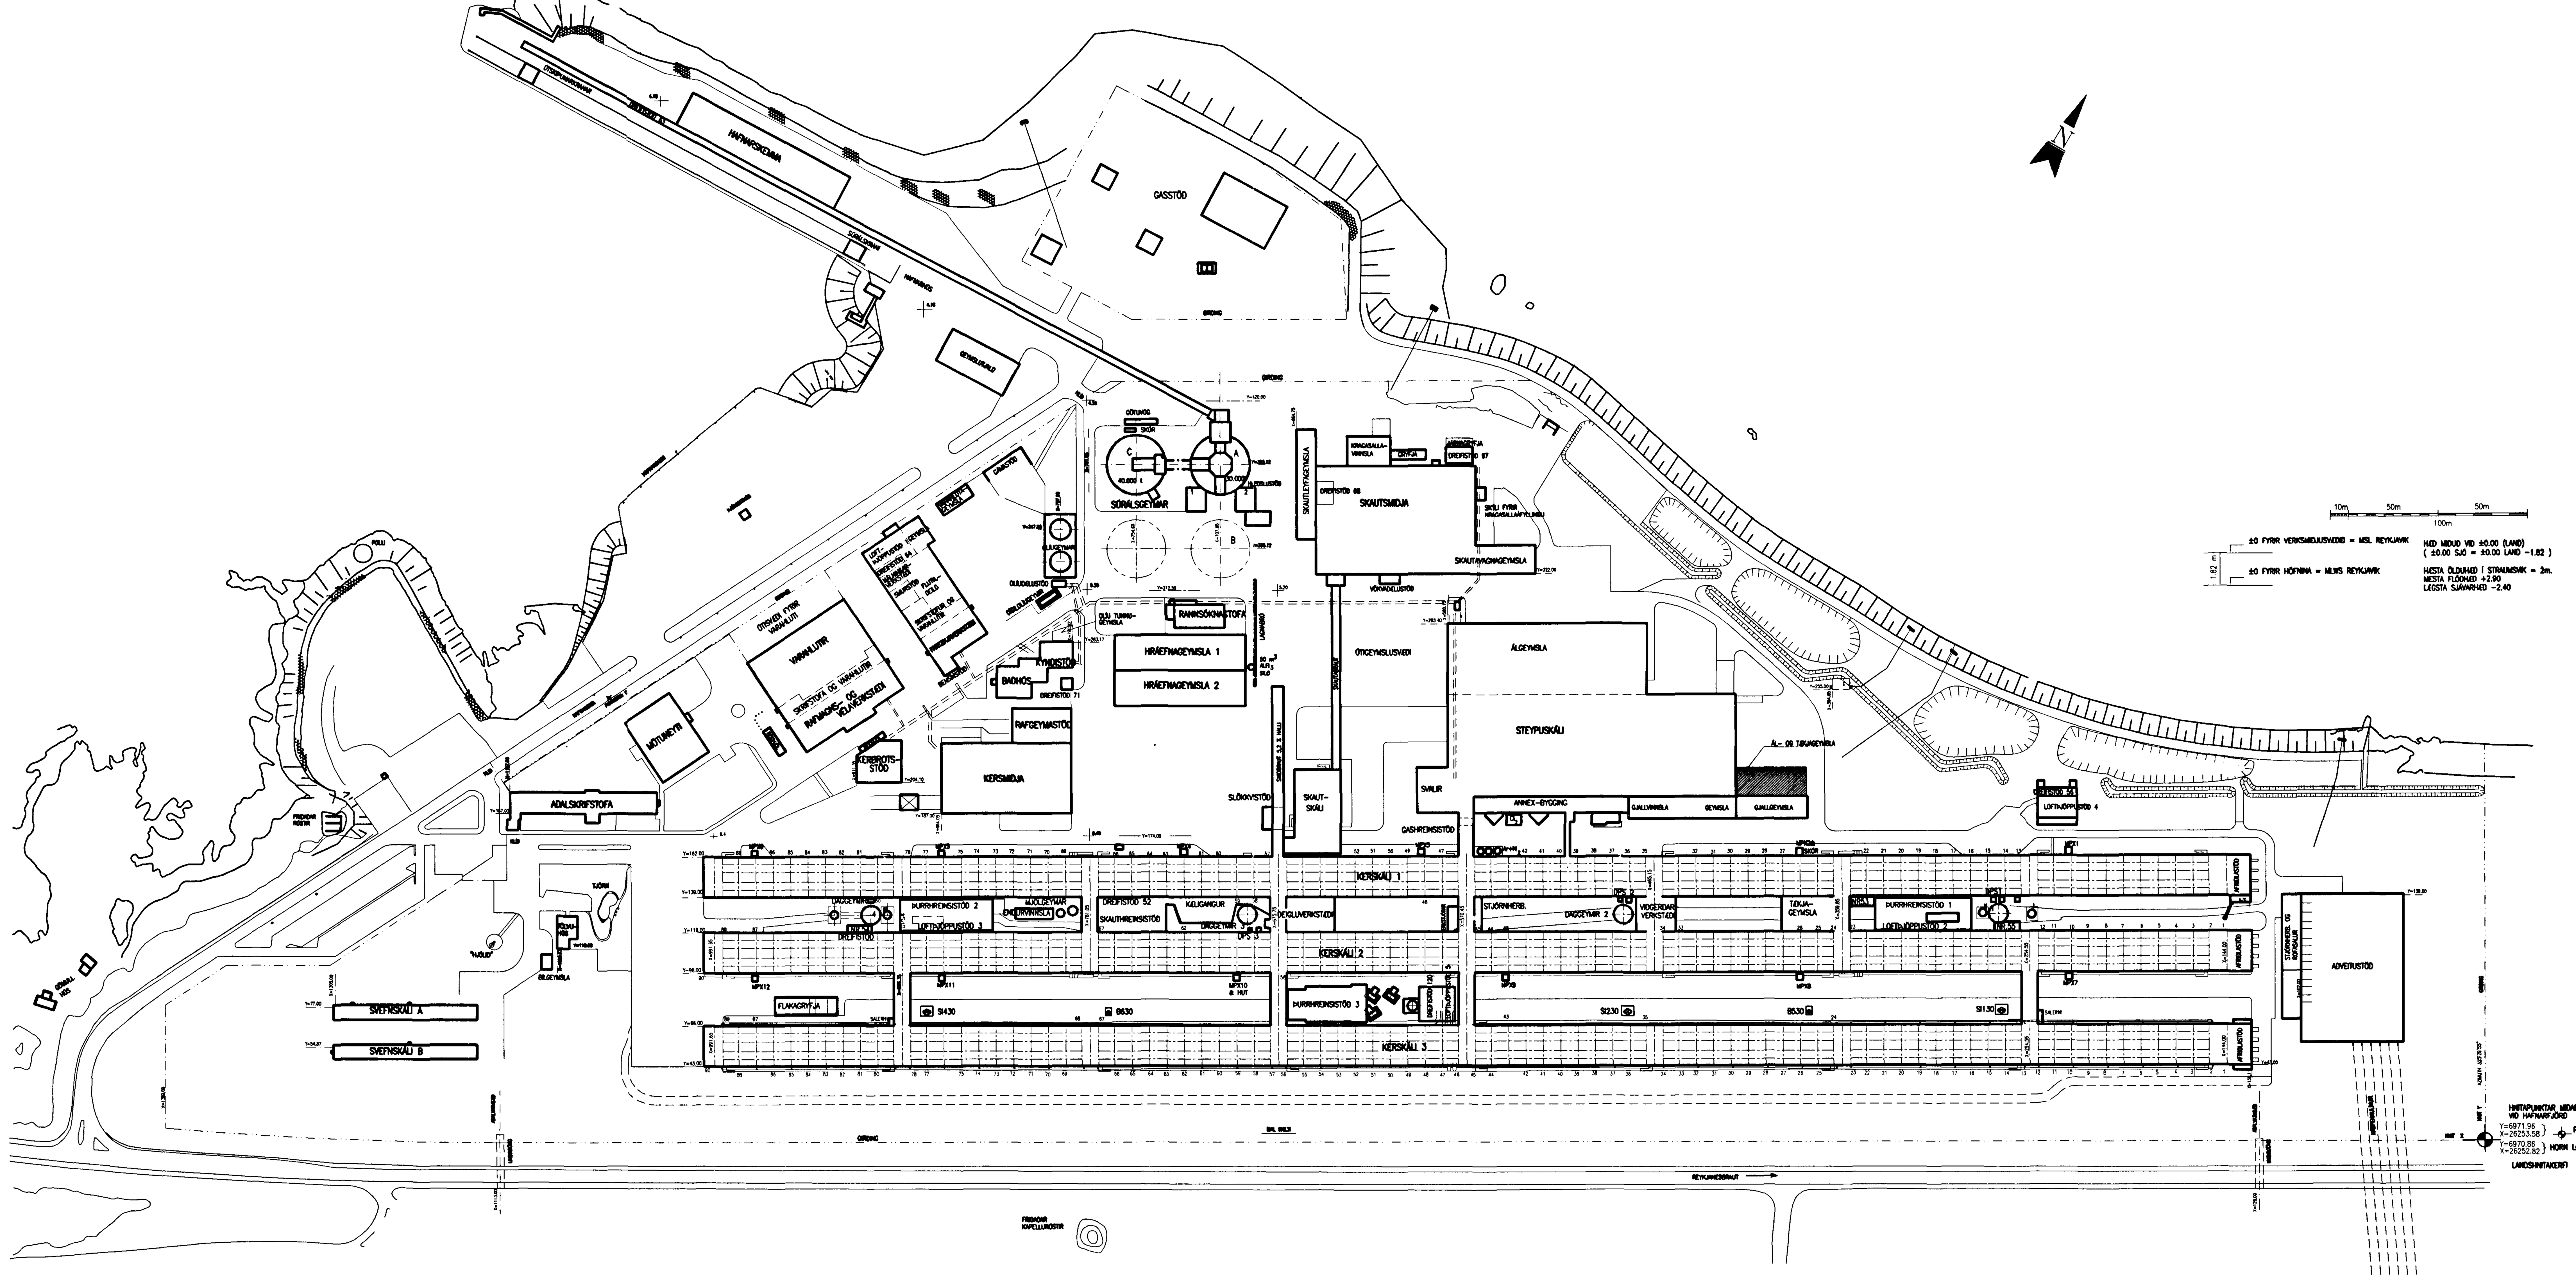

Nick Ludvidsen
kt. 181144-3949

Skýringar:
Explanations:

Breyt. Rev.	Breyting Revision	Dags. Date	Samþ. Approved	Notk. heimil. Released
D	UP TO DATE	07.11.2001	GUR	SvS
C	UP TO DATE	16.09.1999	GUR	SvS
B	UP TO DATE	28.01.1998	RV	HK
A	UP TO DATE	09.12.1997	RV	HK

Tilv.teikningar nr. ISAL / Ref.drawing no. of ISAL

Samsetn.teikningar nr. ISAL / Assembly drawing no. of ISAL

This drawing is the property of the ICELANDIC ALUMINIUM CO. LTD. and handed out for personal use only. It may neither be copied nor made available to others without permission of the ICELANDIC ALUMINIUM CO. LTD. The receiver is liable for any misuse.

Fjöldi stykkja / Number of pieces: IV | III | II | I

Hlutur / Object: Steypuskáli
Ál- og tækjageymsla M.hl. 86
Afstöðumynd

Atriði / Item | Efni / Material | ea.:stk Weight (kg) | total:í heild þyngd

Athugasemdir / Remarks
Mælikvarði / Scale: 1:2000
Stærð frumteikn. / Format of orig.: A1
CCno.-Eq.type-Eq.no.: 4200AB 1007

Verktaki / Supplier: RV / VST
Drw.no. of suppl. / Teikn.nr. verktaka: 99.110-33.00
Breyt./Rev.

Teiknað / Drawn: RV 28.02.1998 | Yfirfarið / Checked: RV 28.02.1998 | Samþykkt / Approved: Nick Ludvidsen

algroup alusuisse *primary materials*
icelandic aluminium co. ltd.
p.o. box 244
is-222 hafnarfjordur, iceland

Drw.no. of ISAL / Teikn.nr. ISAL: 150484 | Breyt./Rev.: D

Teiknað / Drawn | Yfirfarið og skráð / Checked and filed: 07.11.2001 GUR | Notkun heimiluð / Released: 07.11.2001 SvS