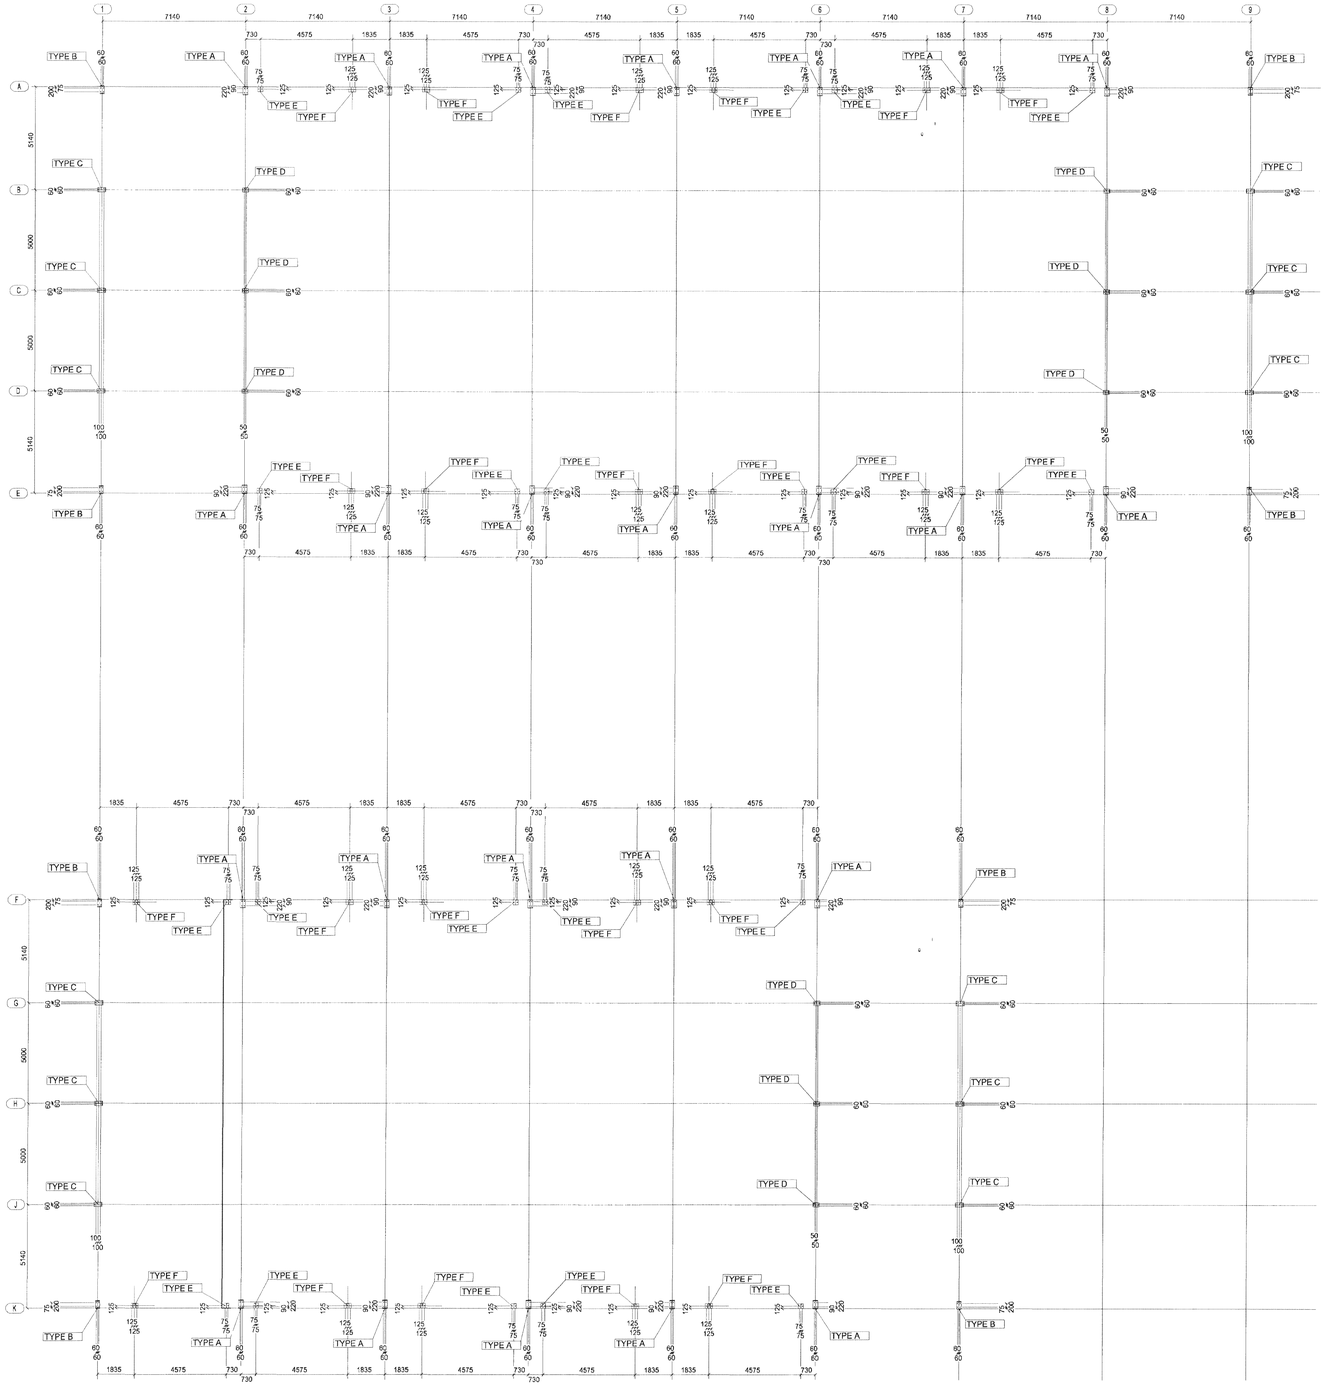

PLAN ON BASES

ALL BASES AT -150 TOP OF CONCRETE UNO

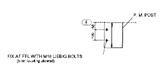

PERSONNEL DOOR POST

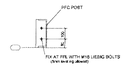

PERSONNEL DOOR POST

SEE PLAN FOR ORIENTATION

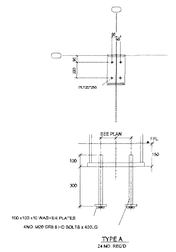

TYPE A
24 NO. REQ'D

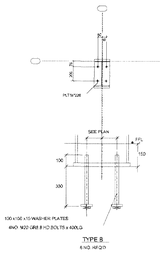

TYPE B
8 NO. REQ'D

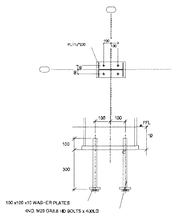

TYPE C
12 NO. REQ'D

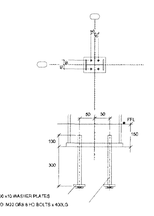

TYPE D
8 NO. REQ'D

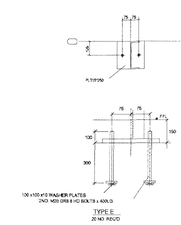

TYPE E
20 NO. REQ'D

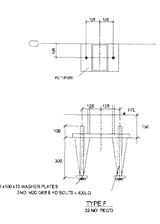

TYPE F
33 NO. REQ'D

Samþykkt þann

07 APR 2011

Byggingafulltrúinn í Hafnarfirði
F.h. Hrólfur S. Gunnlaugsson

REV	DATE	DESCRIPTION

AWBS LTD

WYKEHAM, SCARBOROUGH
NORTH YORKSHIRE, YO13 9QP.
ENGLAND.
TEL:(01723)866285 FAX:(01723)866213

PROJECT ÍSHELLA 7		SCALE 1/10	FAB SYM
		QUOTE No/PROJECT No	
DRAWING TITLE BASE PLAN		CONTRACT NO 06025	
DRAWN BR	DATE 17.08.2006	CHKD	DATE
		DRAWING No 2	REVISION

Verkfræðistofa Hauks Ásgeirssonar e.h.f.
VHÁ
Dalvegur 18, 201 Kópavogur
Sími 534-8815 Farsími 897-8132
e-mail: haukur@vha.is
Kennitala: 560600-3050

Hannað	Teiknað	Samþykkt :
H.Á.	JSS	

Kennitala 301255-4629

ÍSHELLA 7
HAFNAFIRÐI

STÁLTEIKNINGAR
GRUNNMYND UNDIRSTÖÐUFESTINGA
OG SNIÐ

Mkv.	Teikn. nr.	Verk nr.
	2-1.1	1238

Áritun samræmingarhönnuðar :

Útgáfa	Dags.
A	17.08.'06