Samþykkt þann
01 DES. 1998
Byggingafulltrúinn í Hafnarfirði
Erlendur Hjálmarsson

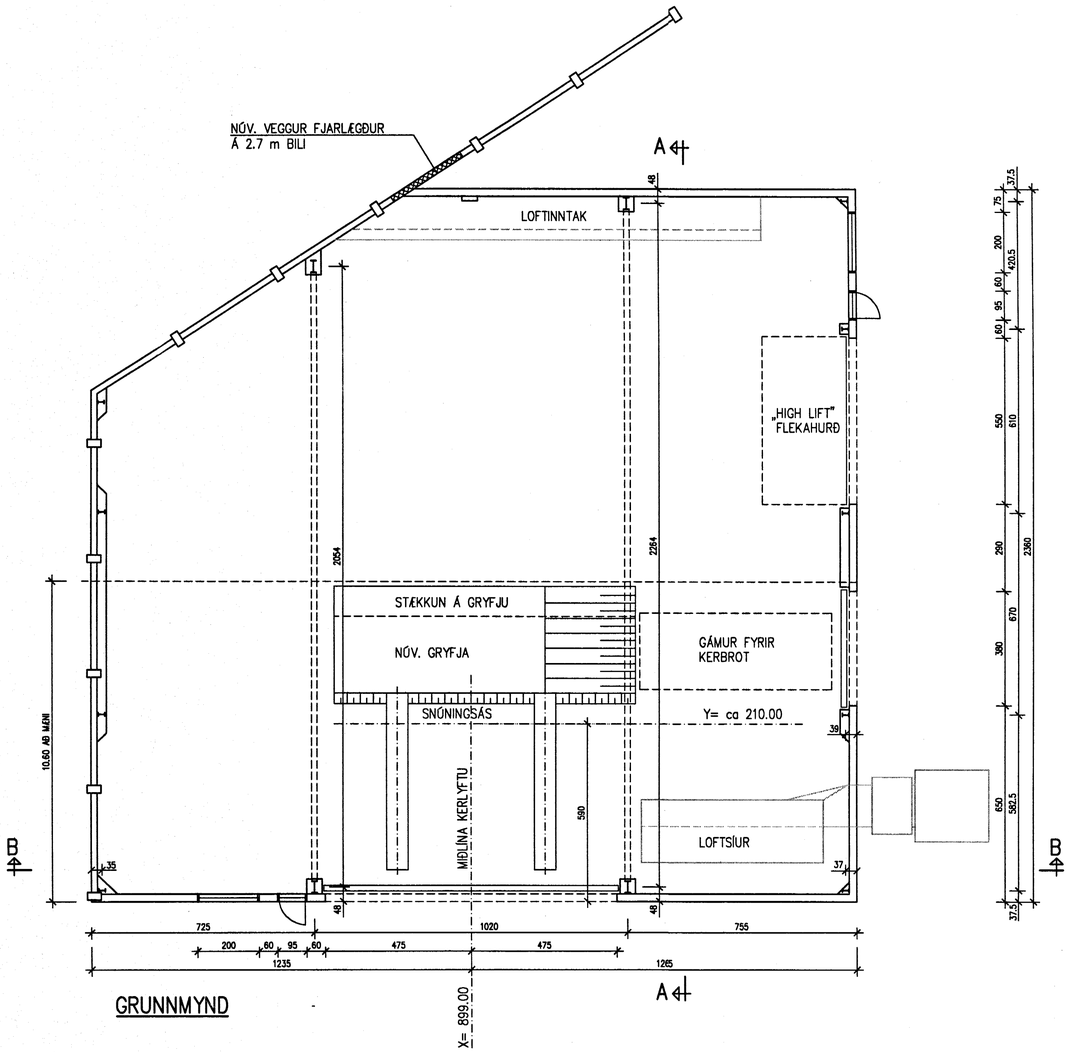

GRUNNMYND

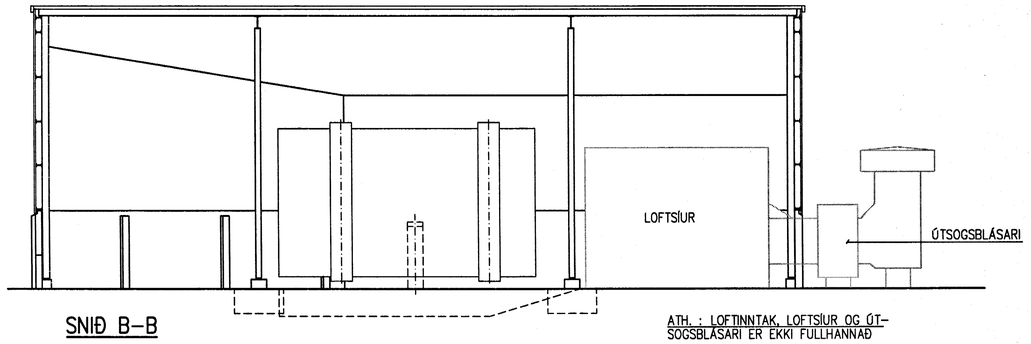

SNIÐ B–B

ATH.: LOFTINNTAK, LOFTSÍUR OG ÚT-
SOGSBLÁSARI ER EKKI FULLHANNAÐ

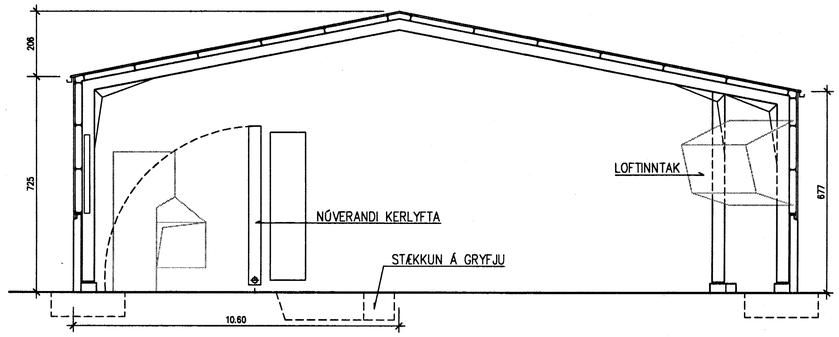

SNIÐ A–A

YFIRLITSMYND 1:1000

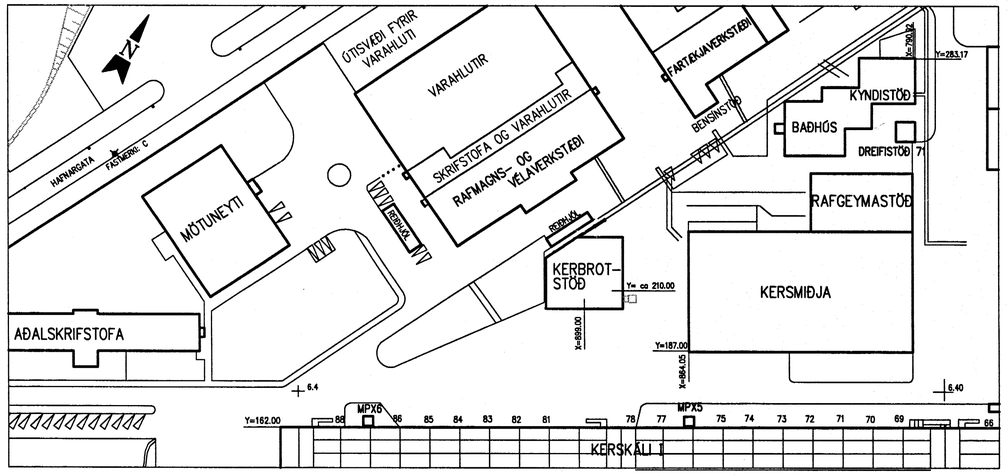

ÞJÓÐSKRÁRNÚMER: 9998-6500
MATSHLUTI: 101
LANDNÚMER: 123 154

KERBROTSTÖÐ
FLATARMÁL 557 m²
RÚMMÁL 4568 m³

BURÐARVIRKI: STÁL

VEGGIR: STEYPTIR Í 2,5 m HÆÐ,
ÞAR FYRIR OFAN ER ÁLKLÆÐNING
NEMA TREFJAPLAST AÐ HLUTA
Á AUSTUR OG VESTUR HLIÐ
ÞAK ÁLKLÆTT OG STEIN-
ULLAR EINANGRUN

Skráningartafla: ISAL/Kerbrotstöð
Landnúmer: 123 154
Matshlutanúmer: 101
Skrásetjari: Halldór Jónasson
Kennitala: 280348-2529
Dags.: 4.11.1998

Uppskipting og lýsing D0 Lokun	D1 Rýmt hæð/röð	D2 Notkun teiti	D3 Hólfa-flokkun	D4 Eigna-hald	Stærðir D5 Botnflötur m²	D5M Millistur m²	D6 Stigar m²	D7 Op m²	D8 Brúttóflötur m²	D9 Brúttóflötur gh.< 1,8	D10a Salarhæð min	D10b Salarhæð max	D11 Brúttó rúmmál m³	D12 Nettóflötur m²	D16 Brt.fasarmál m²	Reiknisla skiptanmáls	D17 Skipta-rúmmál m³
		Matshluti			557.0	0.0	0.0	0.0	557.0	0.0			4,879.4	536.0	557.0		4,395.2
		Botn											111.4				
	01	1. hæð			557.0	0.0	0.0	0.0	557.0	0.0			4,568.0	536.0	557.0		4,395.2
A	0101	Kerbrotstöð	N	0101	557.0				557.0		7.25	9.31	4,568.0	536.0	557.0	8.20	4,395.2

Skýringar:
Explanations:

16/11 '98
HEILBRIGÐISEFTIRLIT S
HAFNARFJARÐARSVÆÐIS
Heilsugæslustöðinni Sólvangi
Pósthólf 440 / 222 Hafnarfjörður
Sími 565 2600
Páll Hjaltason

This drawing is the property of the ICELANDIC ALUMINIUM CO. LTD. and handed out for personal use only. It may neither be copied nor made available to others without permission of the ICELANDIC ALUMINIUM CO. LTD. The receiver is liable for any misuse.

Fjöldi stykkja Number of places: IV III II I

Hlutur Object	Athugasemdir Remarks
KERBROTSTÖÐ GRUNNMYND OG SNIÐ	Mælikvarði Scale 1/100 Stærð frumteikn. Format of orig. A1 COno.–Eq.type–Eq.no. 5110 BA 1224

Samþykkt byggingafulltrúans í Hafnarfirði
2 DES. 1998
Sigurður Halldórsson

Verktaki / Supplier: TÆKNIÞJÓNUSTAN SF.

Teiknað Drawn	ÞG	3-11-98	Yfirfarið Checked	VÞ	Samþykkt Approved	VÞ

ISAL ICELANDIC ALUMINIUM CO. LTD.
Straumsvík, IS-220 Hafnarfjordur, Iceland

Teiknað Drawn		Yfirfarið Checked		Samþykkt Approved	

Drw.no. of ISAL / Telkn.nr. ISAL: 164031

Breyt. Rev.	Breyting Revision	Dags. Date	Gert af Made by	Samþykkt Approved

Tlv.teikningar nr. ISAL / Ref.drawing no. of ISAL
Samsetn.teikningar nr. ISAL / Assembly drawing no. of ISAL

Útgáfa Issue | Efni Item | Breyting Revision | Dags. Date | Teiknað Drawn | Samþykkt Approved

Sigfús Ólafsson 270733-2559