PIPES FOR OIL PIPES

PIPES SHALL BE PVC PIPES WITH SEALING RINGS. ALL BEND CHANGES SHALL BE MADE WITH 30° BENDS OR LESS.

PIPES FOR ELECTRIC

PIPES FOR ELECTIC WIRES SHALL BE PEH PIPES.

PIPES FOR EXHAUST

PIPES SHALL BE PVC PIPES WITH SEALING RINGS. ALL BEND CHANGES SHALL BE MADE WITH 45° BENDS OR LESS.

PIPES FOR EXHAUST

SAND MUST BE PLACED UNDER AND SURROUNDING THE PIPES, THE SANDLAYER MUST BE AT LEAST 100 mm.

SYMBOL

PVC PIPES FOR EXHAUST

PEH PIPE FOR ELECTIC

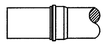

PVC PIPE FOR OIL PIPES

A

CONNECTING PIT

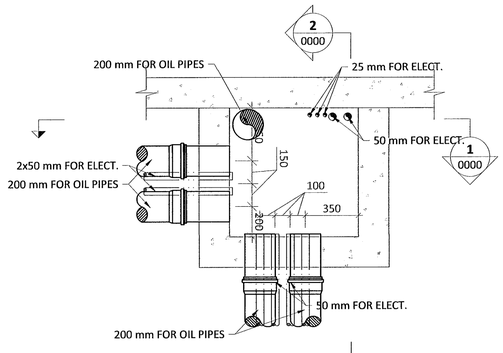

1
0000
Mkv1:20

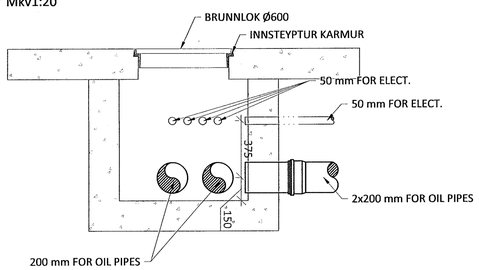

2
0000
Mkv1:20

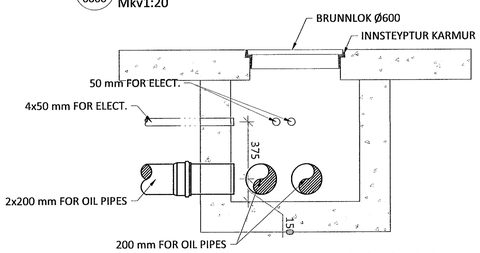

A
0100
Mkv1:20

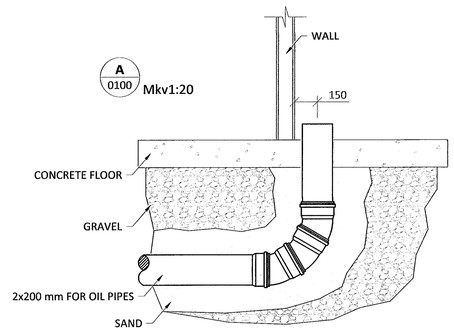

B
0100
Mkv1:20

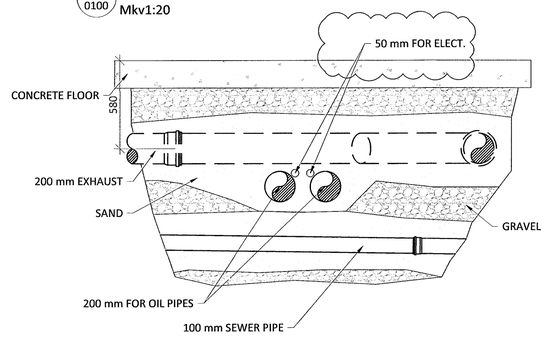

C
0100
Mkv1:20

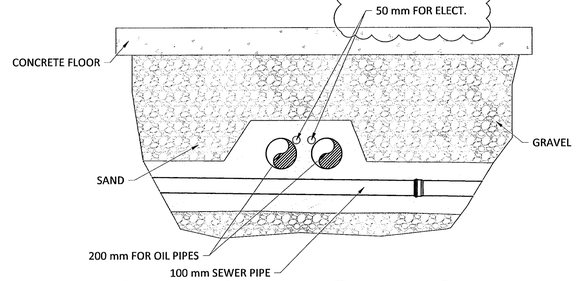

D
0100
Mkv1:20

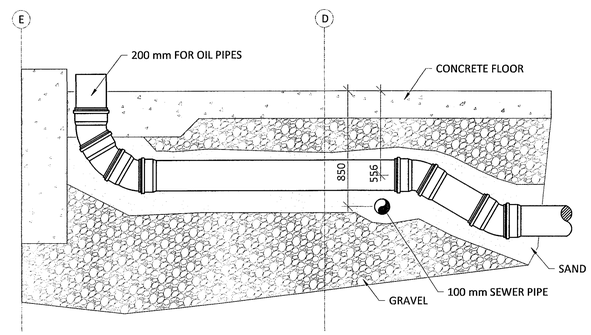

E
0100
Mkv1:20

8

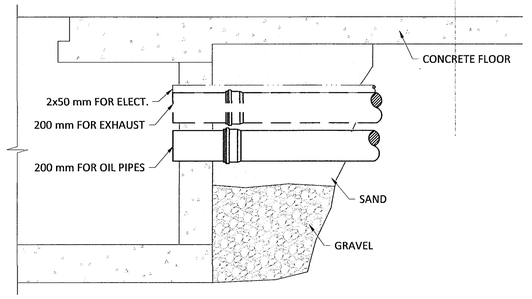

7

F
0100
Mkv1:20

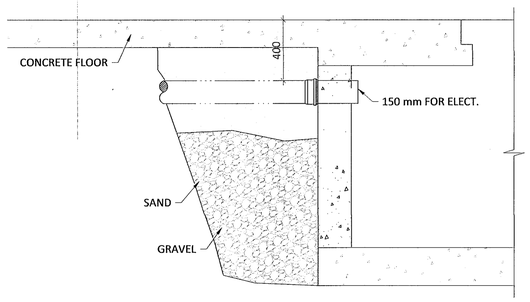

D

G
0100
Mkv1:20

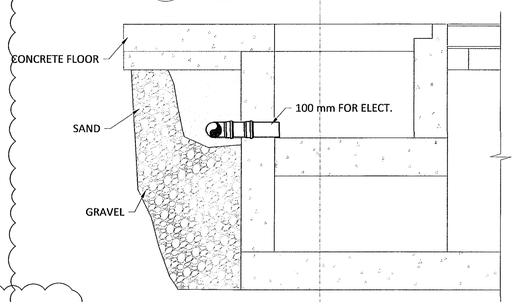

A

ÁRITUN BYGGINGARFULLTRÚA

Samþykkt þann
01. júní 2023
fh. byggingarfulltrúans í Hafnarfirði
Róbert A. Róbertsson

Jón M. Halldórsson 091162-3509

ÁRITUN HÖNNUNARSTJÓRA: KT.

SÉRUPPDRÁTTUR Í SAMRÆMI VIÐ GILDANDI AÐALUPPDRÁTT.
VERKNR: EINHELLA 1, mhl 02 DAGS.ÚTG: 17.08.22

ÚTGÁFUFERILL

ÚTG.	DAGS.	LÝSING
A	04.05.23	BÆTT VIÐ SNIÐMYNDUM

KVARÐI ehf
Tækni- og ráðgjafaþjónusta
Nethyl 2E, 110 Reykjavík
Sími: 851 1213
Netfang: gummi@ktr.is

EINHELLA 1, mhl 02

HAFNARFIRÐI

ÍDRÁTTA- OG LOFTRÆSILAGNIR
GENERAL NOTES
SECTION DRAWING

SAMÞYKKT	KT.	
Guðmundur Pétursson	020672-5369	
HÖNNUÐUR / NETFANG	YFIRFARIÐ	DAGS. SAMÞ.
GP gummi@ktr.is	SEG	25.01.23
MKV. (A1)	VERKNÚMER / TEIKN. NR.	BR.ÚTG.
1:20	22004 6-0001	A