3/217 1407189

Samþykkt þann
08 MAR 2017
Byggingarfulltrúinn í Reykjavík
F.h. Sigurður Steinar Jónsson

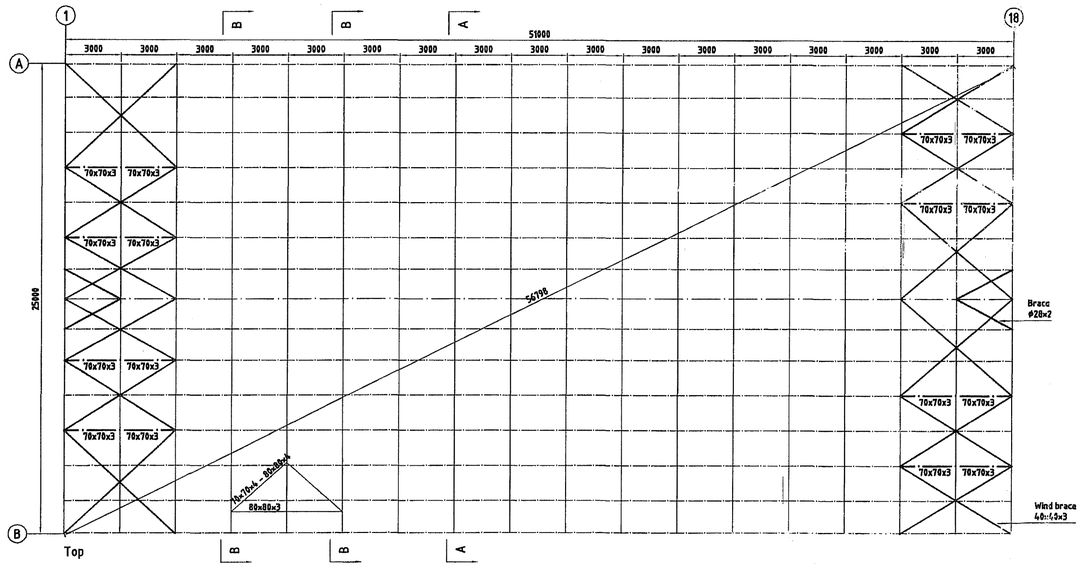

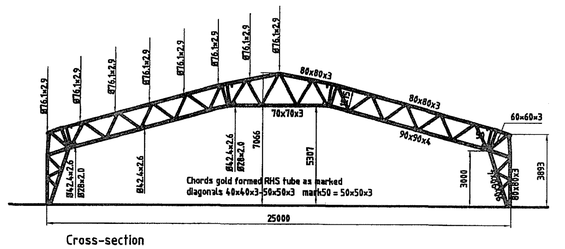

Cross-section

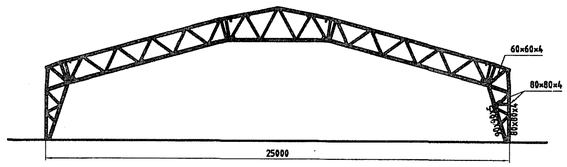

Cross-section B-B (door opening walls in side B)

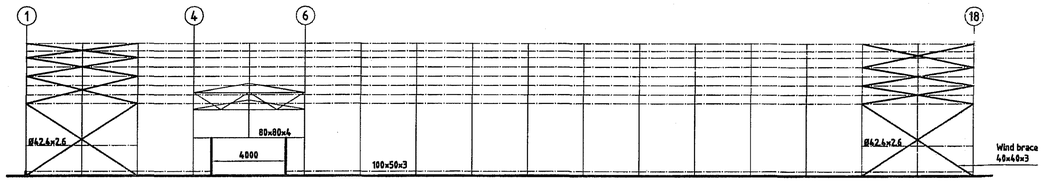

Side B

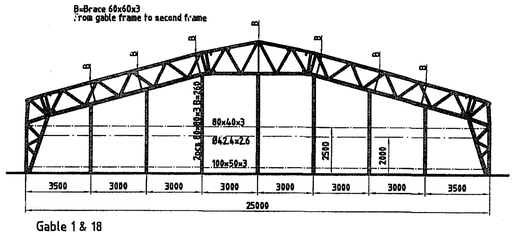

Gable 1 & 18

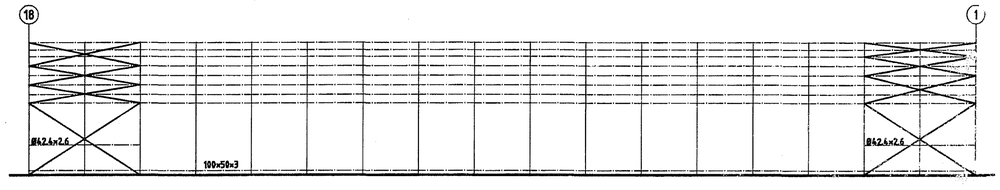

Side A

F.h. VERKÍS

Kt. 090954-2459

This drawing is Best-Hall's property and shall not, either wholly or partly, be copied, reproduced or communicated to any other person or company.

REV.	DATE	PLAN

new building	construction drawing
Best Hus ehf	Building 51.35m x 25m/3m
220 Hafnarfjörður, Kaplakrika	steelframe, cross-section
Iceland	SCALE 1:100
BEST-HALL® VIKING 2-7 S 588 1000 www.best-hall.com	REFERENCE RAK 4113/1
6.6.2014 Jaakko Mäntä	SHEET