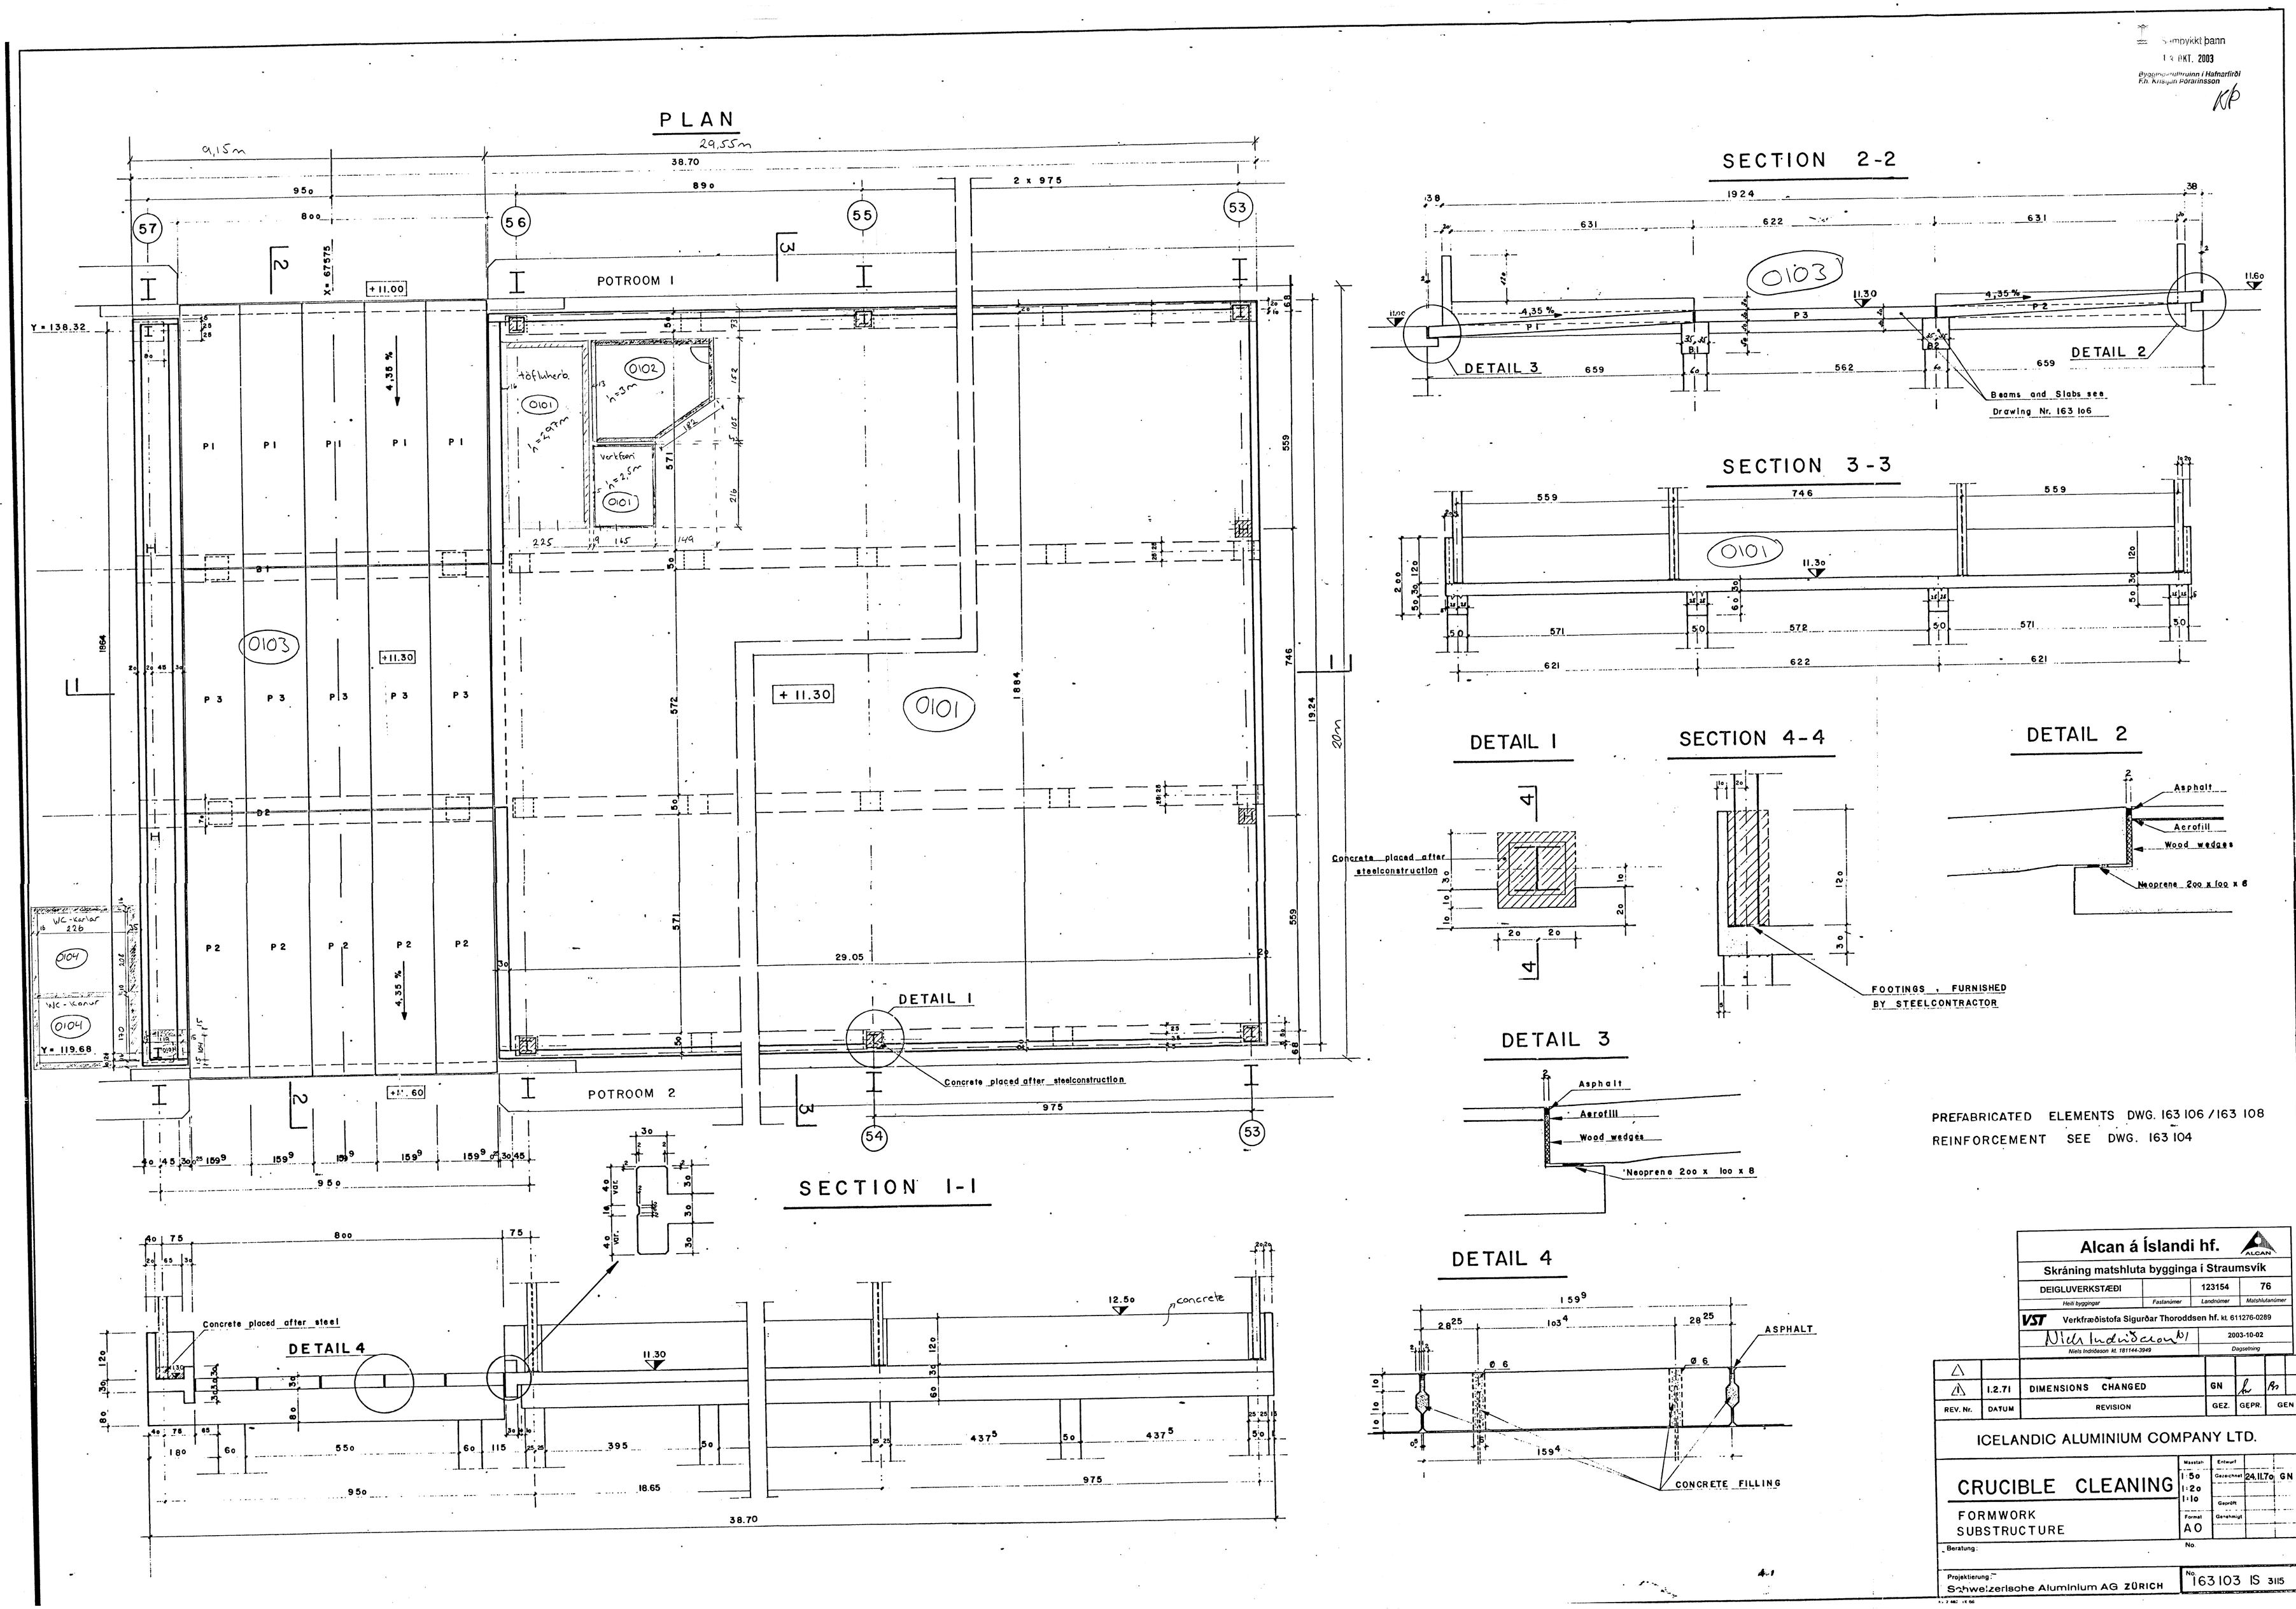
PLAN
POTROOM 1
POTROOM 2
DETAIL 1
Concrete placed after steelconstruction
SECTION 1-1
DETAIL 4
Concrete placed after steel
SECTION 2-2
DETAIL 3
DETAIL 2
Beams and Slabs see Drawing Nr. 163 106
SECTION 3-3
DETAIL 1
SECTION 4-4
DETAIL 2
Asphalt
Aerofill
Wood wedges
Neoprene 200 x 100 x 8
FOOTINGS, FURNISHED BY STEELCONTRACTOR
DETAIL 3
DETAIL 4
ASPHALT
CONCRETE FILLING
PREFABRICATED ELEMENTS DWG. 163 106 / 163 108
REINFORCEMENT SEE DWG. 163 104
Alcan á Íslandi hf.
Skráning matshluta bygginga í Straumsvík
DEIGLUVERKSTÆÐI
123154
76
Verkfræðistofa Sigurðar Thoroddsen hf. kt. 611276-0289
2003-10-02
1.2.71
DIMENSIONS CHANGED
REV. Nr.
DATUM
REVISION
GEZ.
GEPR.
GEN
ICELANDIC ALUMINIUM COMPANY LTD.
CRUCIBLE CLEANING
FORMWORK
SUBSTRUCTURE
Masstab
1:50
1:20
1:10
Format
A0
24.11.70
GN
Projektierung:
Schweizerische Aluminium AG ZÜRICH
No.
163 103 IS 3115