Format A1 (841x594 mm) is 20 mm c

Skráningartafla:	Alcan á Íslandi hf				Skrásetjari:	Unnur Stella Guðmundsdóttir
Landnúmer:	123154				Kennitala:	150280-5329
Matshlutanúmer:	35			Útgáfa 4.01t	Dags.:	08.09.2003

Uppskipting og lýsing / **Stærðir**

D0 Lokun	D1 Rými hæð-röð	D2 Notkun texti	D3 Höfuð-flokkun	D4 Eignar-hald	D5 Botnflötur m²	D5M Millifötur m²	D6 Stigar m²	D7 Op m²	D8 Brúttóflötur m²	D9 Brúttóflötur sh < 1.8	D10a Salarhæð min	D10b Salarhæð max	D11 Brúttó rúmmál m³	D12 Nettóflötur m²	D16 Birt flatarmál m²	Reiknitala skiptarúmmáls	D17 Skipta-rúmmál m³
		Matshluti			656,0	0,0	0,0	0,0	656,0	0,0			2.850,3	553,5	656,0		2.291,490
		Botn											131,2				
	00	**Kjallari**															
	01	**1. hæð**			656,0	0,0	0,0	0,0	656,0	0,0			2.719,1	553,5	656,0		
A	0101	**Skrifstofurými**	N	0101	656,0				656,0		3,39	4,90	2.719,1	553,5	656,0	4,14	2 291,490
B	0102	**Inngangar, 3 talsins**	U	0101	7,4				7,4		2,30	2,30	17,0	5,8			
	02	**2. hæð**															
	03	**3. hæð**															
	04	**Þak**															

Athugasemdir

Matshluti 35 er skrifstofurými, einangruð bygging með báruklæðningu
N-rými eru 41 talsins, þar af 2 salerni og 1 kaffistofa

Sameignir sumra

Eignarhald

Eignarhald	Notkun texti	Birt flatarmál m²	Skiptarúmmál Séreign m³	Séreign og sameign m³
0101	Skrifstofurými	656,0	2 291,490	2 291,490
	Alls	656,0	2 291,490	2 291,490

Samþykkt þann
2 9 SEPT. 2003
Byggingafulltrúinn í Hafnarfirði
Fh. Kristján Þórarinsson

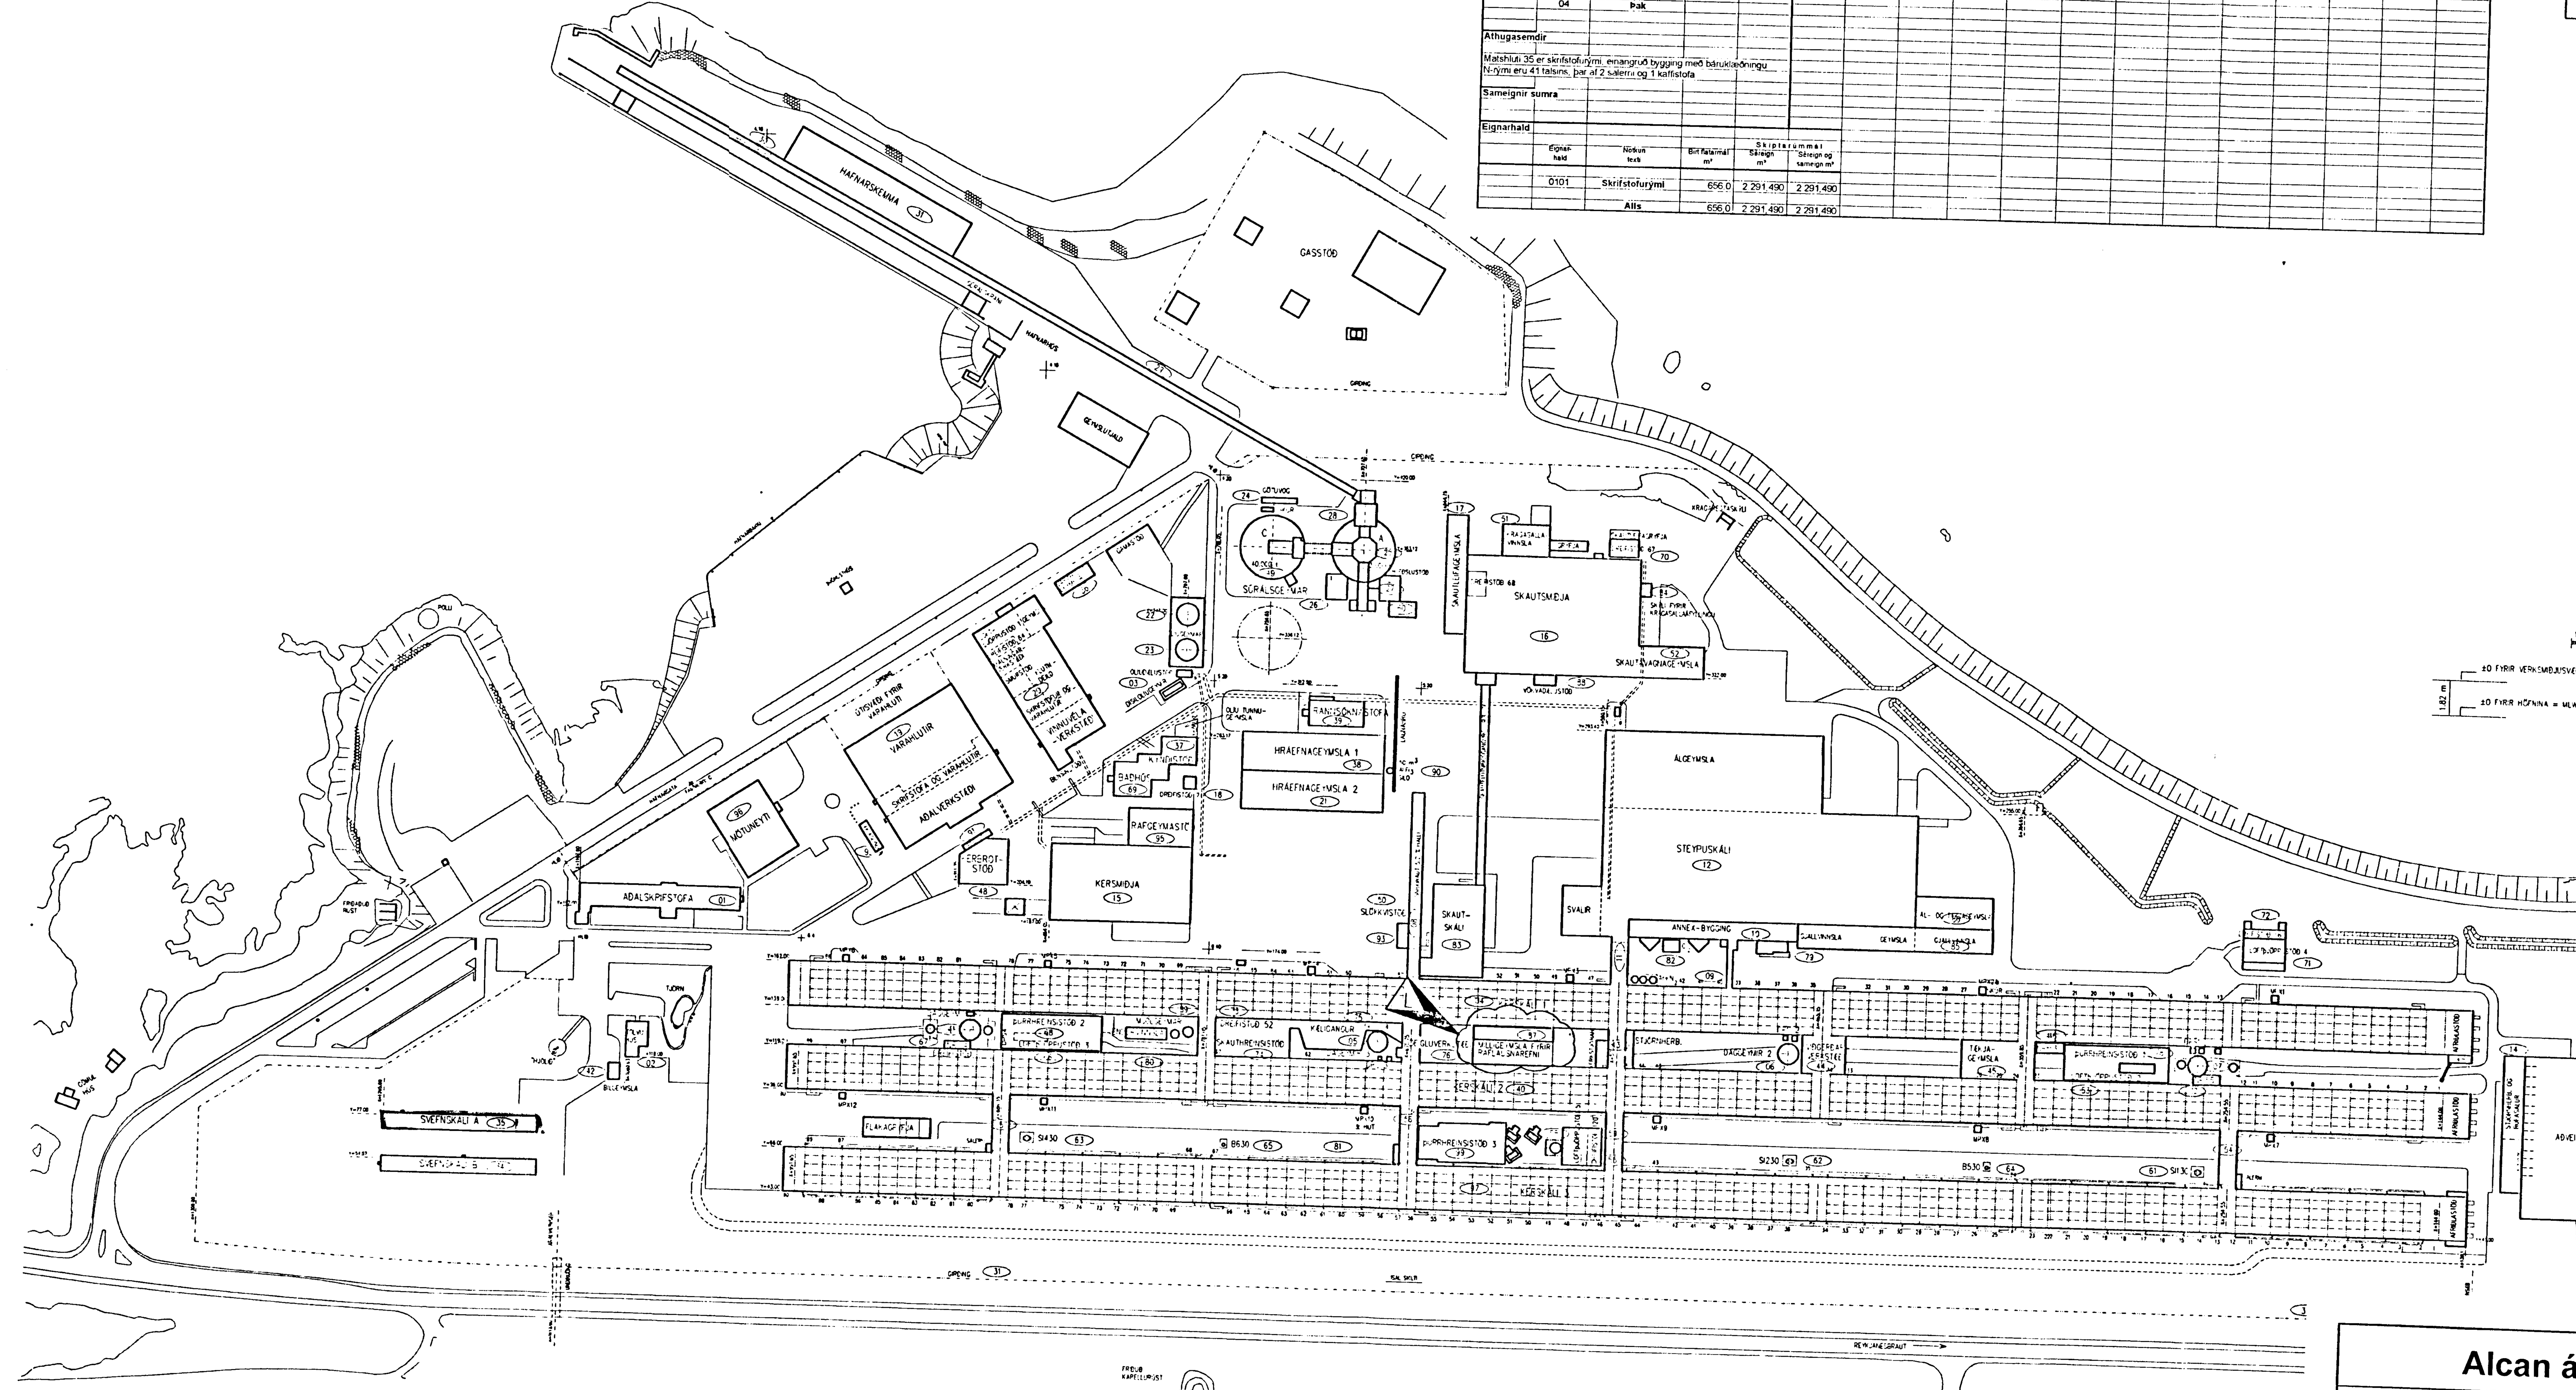

Alcan á Íslandi hf.

Skráning matshluta bygginga í Straumsvík

SVEFNSKÁLI A		123154	35
Heiti byggingar	*Fastanúmer*	*Landnúmer*	*Matshlutanúmer*

VST Verkfræðistofa Sigurðar Thoroddsen hf. kt. 611276-0289

Niels Indriðason NI (signature)	2003-09-23
Niels Indriðason kt. 181144-3949	*Dagsetning*

1:2000
100

Skýringar:
Explanations:

Breyt. Rev.	Breyting Revision	Dags. Date	Samþ. Approved	Notk. heimil. Released
K	GRUNNMYND UPPFÆRÐ	29.08.2003	GUR	SvS
J	VÖRTUFRÆS Í TENGIGANGI 56-57	08.11.2002	HFB	SvS
I	SKAUTLEIFASÖFNUN Í TENGIGANGI 56-57	10.12.2001	NI	SvS
H	KÆLIAÐST. Í TENGIBYGG. 78-79	26.11.2001	NI	SvS
G	ÁL-OG TÆKJAGEYMSLA (86)INNFÆRÐ	20.11.2001	SE	SvS
F	SKAUTABRAUT OG GJALLGEYMSLA INNF.	08.10.2001	GUR	SvS
L	MILLIGEYMSLA FYRIR RAFLAUSNAREFNI	29.08.2003	HFB	SvS

Tilv.teikningar nr. ISAL
Ref.drawing no. of ISAL

Samsetn.teikningar nr. ISAL
Assembly drawing no. of ISAL

This drawing is the property of the Alcan Iceland Ltd. and handed out for personal use only. It may neither be copied nor made available to others without permission of the Alcan Iceland Ltd. The receiver is liable for any misuse.

Fjöldi stykkja / Number of pieces: IV | III | II | I

Hlutur / Object: Álverið, allar byggingar
Matshlutanúmer

Atriði / Item — Efni / Material — ea.:stk / Weight (kg) — total: í heild / Þyngd — Athugasemdir / Remarks

Stærð / Format: A1 — Mkv. / Scale: 1:2000
Kostn.nr.-bún.nr. / CCno.-Eq.no.: 4200 1007
AKS no.

Verktaki / Supplier: VST
Teikn.nr. verktaka / Drw.no. of suppl.: 99.110-001 — Breyt./Rev
Teiknað / Drawn: NI 11.05.1998 — Yfirfarið / Checked: NI 11.05.1998
Samþykkt / Approved: (signature)

ALCAN PRIMARY METAL EUROPE
ISAL
Alcan Iceland Ltd
Straumsvík
IS-222 Hafnarfjordur

Drw.no. of ISAL / Teikn.nr. ISAL: 185390 — Breyt./Rev: L
Teiknað / Drawn
Yfirfarið og skráð / Checked and filed: 28.02.2000 GUR
Notkun heimiluð / Released: 28.02.2000 SvS