Samþykkt þann
05. júlí 2012
Byggingafulltrúinn í Hafnarfirði
Páll Hróðfar S. Gunnlaugsson

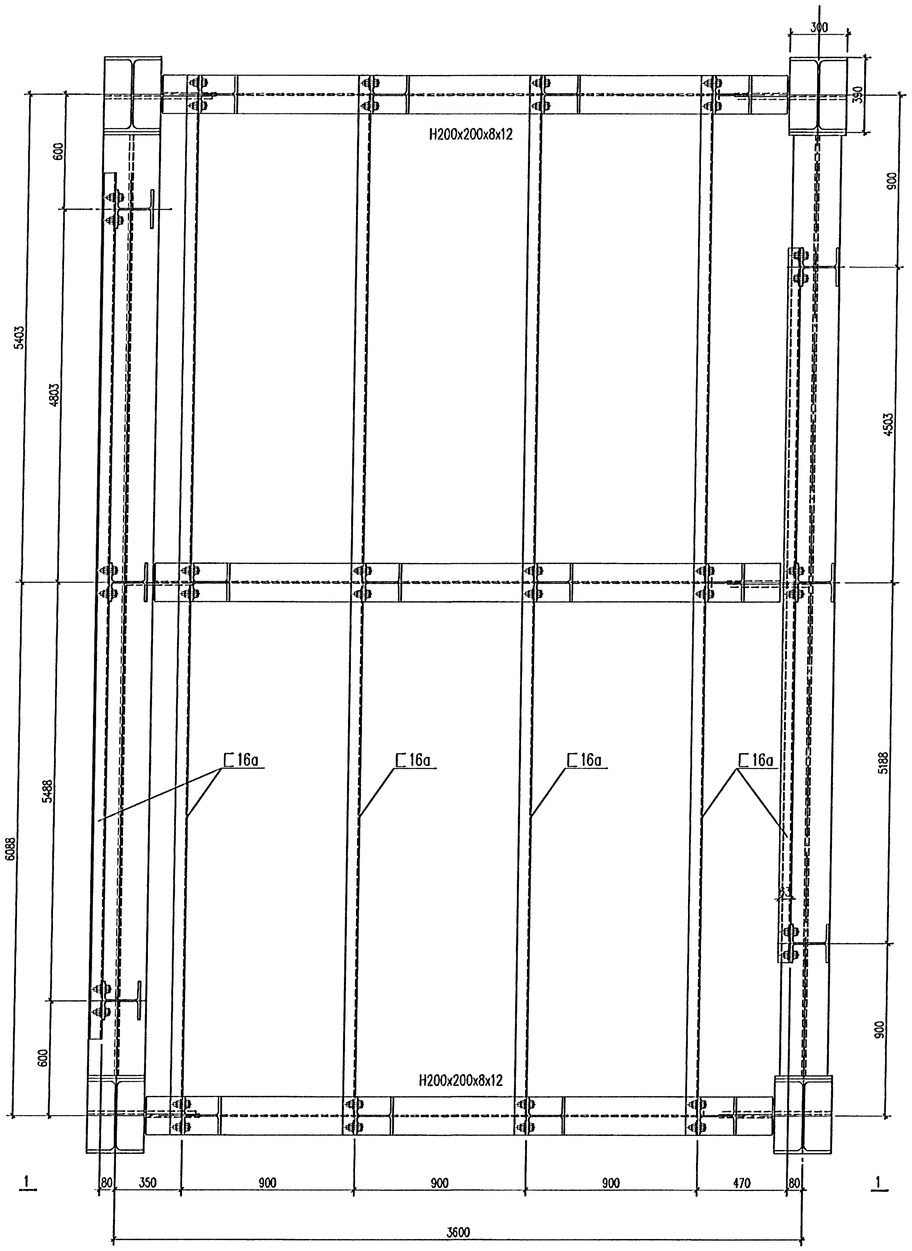

40/207
Scale 1:15

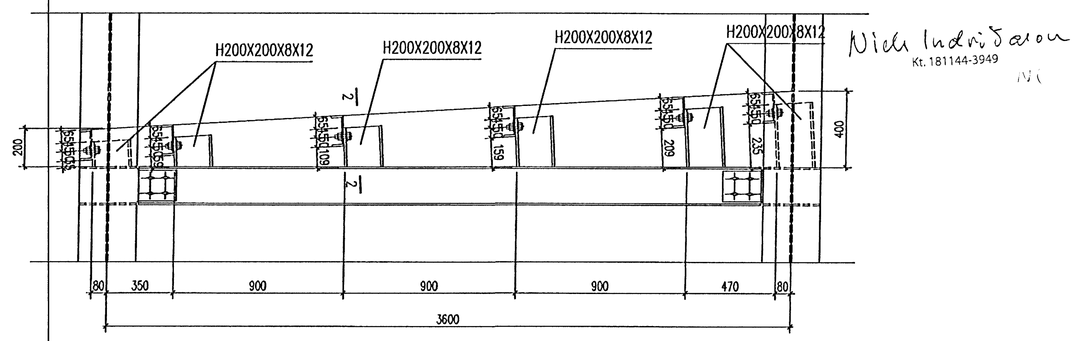

1--1
1:15

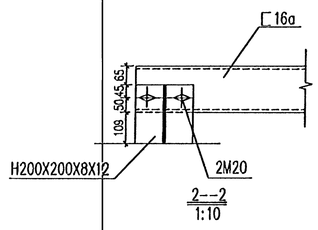

2--2
1:10

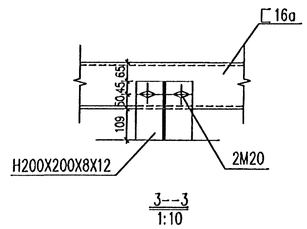

3--3
1:10

Nick Indriðason
Kt. 181144-3949

说明
1. 相关说明见IPU-432-ZA-011-203

NOTES
1. FOR THE RELATIVE NOTES ,SEE DWG.IPU-432-ZA-011-203

HRV HATCH — VENDOR DOCUMENT STATUS

Permission to proceed does not constitute acceptance or approval of design details, calculations, analysis, test methods, or material's developed or selected by CONTRACTOR / VENDOR, and does not relieve CONTRACTOR / VENDOR from full compliance with contractual obligations.

1 ☐ WORK MAY PROCEED.
2 ☐ REVISE AND RESUBMIT. WORK MAY PROCEED SUBJECT TO INCORPORATION OF CHANGES.
3 ☐ REVISE AND RESUBMIT. WORK MAY NOT PROCEED.
4 ☑ REVIEW NOT REQUIRED. WORK MAY PROCEED.
5 ☐ CANCELLED / SUPERSEDED.
6 ☐ FOR INFORMATION.

REVIEWED BY: _____ DATE: 29/3/12

DOCUMENT No: IPU-432-011-ES-VD-1052-sub01 | REV:

Skýringar:
Legend:

Útg nr / Rev no	Lýsing / Description	Dagsetning / Date	Hrv/Tek Des/Drn	Yfirf / Chd	Verkt kaup / Suppl Rsl	Verkt kaup / ISAL Rsl
7						
6						
5						
4						
3						
2	ÁSAMÞ Issue for review	2012/3/23	BZC	LQS		
1	ÁSAMÞ Issue for review	2011/11/25	BZC	LQS		

This drawing is the property of Rio Tinto Alcan Iceland Ltd. and handed out for personal use only. It may neither be copied nor made available to others without permission of Rio Tinto Alcan Iceland Ltd. The receiver is liable for any misuse.

Stærð / Format: A1 Kvarði / Scale: 1:100, 1:10, 1:15, 1:20
Dimensions without tolerances according to ISO 2768-1 medium.

HRV ENGINEERING

Dagsetning / Date: 11.25.2011
Hannað / Designed: BZC
Teikn / Drawn: BZC
Verktaki / Supplier: Bifan Bhd Environmental Protection Equipment Co.,Ltd
Teikn.nr.verktaka / Supplier drwg.no.: IPU-432-ZA-011-217
Samþykkt / Approved: LQS
Yfirf / Chkd: HGC
Hlutt nr. / Part nr.:

IPU-430 Gas Treatment Centers
GTC1a-Steel structure
GTC1a-Steel Frame roof detail drawing
Tegund / Dwg. type: General Layout

Rio Tinto Alcan — ISAL, Alcan Iceland Ltd, Straumsvík, IS-222 Hafnarfjörður, Iceland

Flokkur nr.: | Blað nr.: | Næsta blað nr.:
Kostnr.-Cons. / Bkstnr.-Equip: AKS
Teikn.nr. ISAL /Drwg. no. of ISAL | Breyt./Rev: C
ISAL Teiknað og skráð, dags / ISAL Drawn, date | ISAL Samþykkt, dags / ISAL Approved, date