Samþykkt þann
05. júlí 2012
Byggingarfulltrúinn í Hafnarfirði
F.h. Hrólfur S. Gunnlaugsson

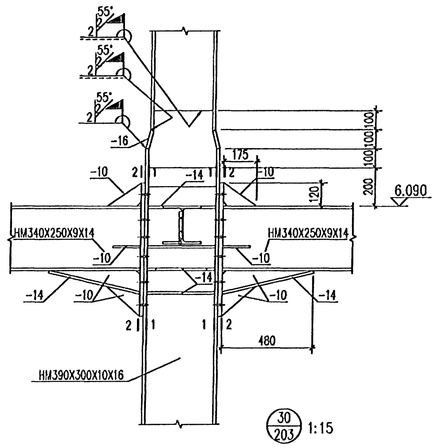

30/203 1:15

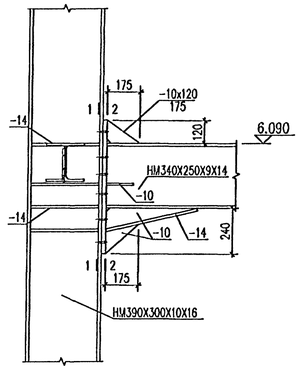

29/203 1:15

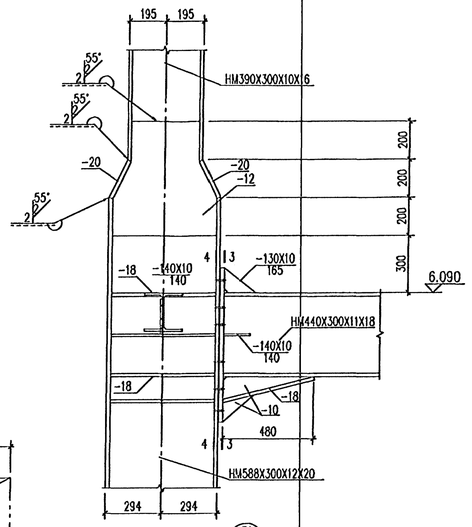

31/204 1:15

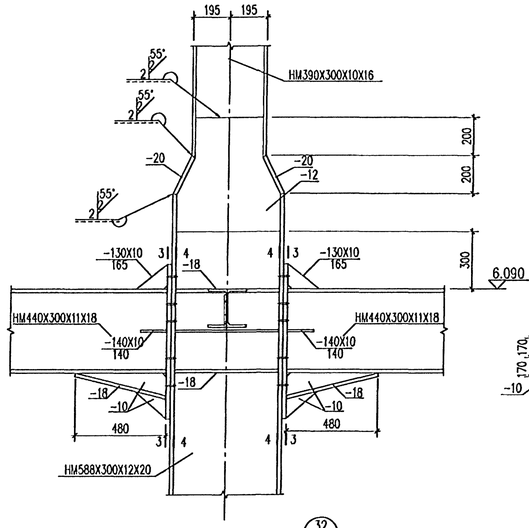

32/204 1:15

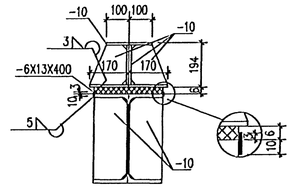

6 – 6
1:15

Niels Indriðason
Kt. 181144-3949

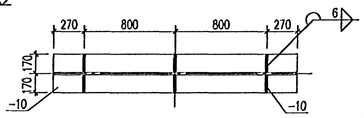

7 – 7
1:25

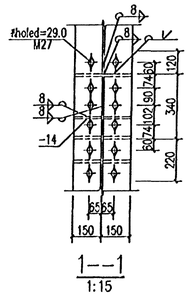

1--1
1:15

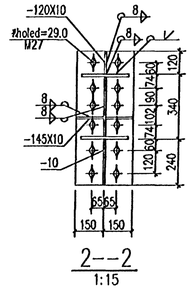

2--2
1:15

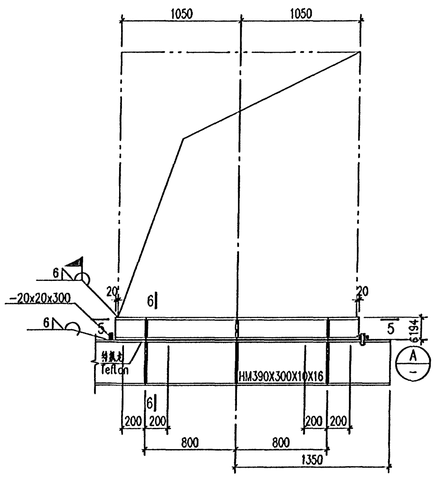

H-GT-2
1:25

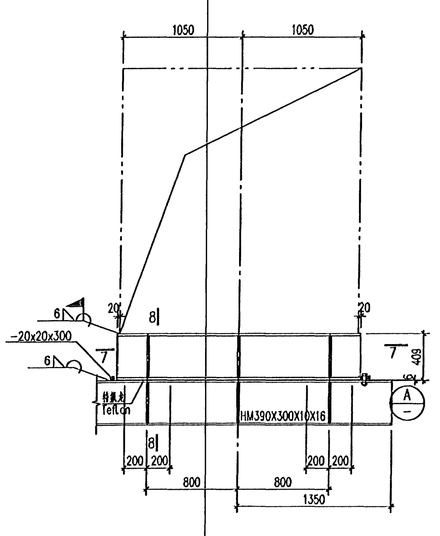

H-GT-1
1:25

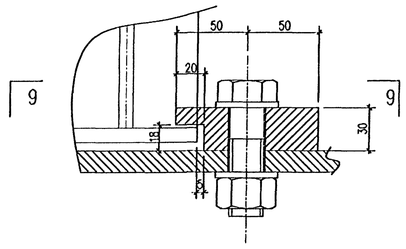

Ⓐ
1:5

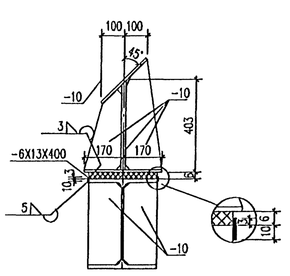

8 – 8
1:15

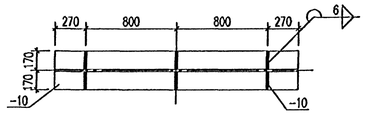

5 – 5
1:25

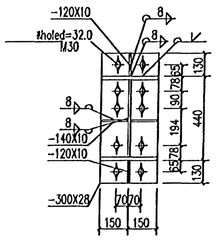

3--3
1:15

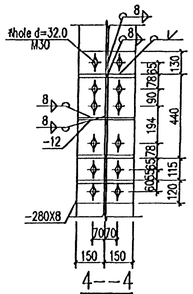

4--4
1:15

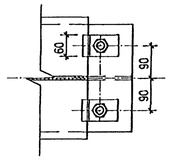

9-9
1:25

说明
1. 相关说明见IPU-432-ZA-011-203

NOTES
1. FOR THE RELATIVE NOTES ,SEE DWG.IPU-432-ZA-011-203

VENDOR DOCUMENT STATUS

HRV HATCH

Permission to proceed does not constitute acceptance or approval of design details, calculations, analysis, test methods, or materials developed or selected by CONTRACTOR / VENDOR, and does not relieve CONTRACTOR / VENDOR from full compliance with contractual obligations.

1 ☐ WORK MAY PROCEED.
2 ☐ REVISE AND RESUBMIT. WORK MAY PROCEED SUBJECT TO INCORPORATION OF CHANGES.
3 ☐ REVISE AND RESUBMIT. WORK MAY NOT PROCEED.
4 ☒ REVIEW NOT REQUIRED. WORK MAY PROCEED.
5 ☐ CANCELLED / SUPERSEDED.
6 ☐ FOR INFORMATION.

REVIEWED BY: _____ DATE: 29/6/12

DOCUMENT No: IPU-432-011-ES-VD-1051-sub01 | REV:

Skýringar:
Legend:

Sig nr Rev no	Lýsing Description	Dagsetning Date	Hönn/Tkn Des/Dwn	Yfirf Chkd	Verkþ.fræð Suppt Rsd	Verkþ.fræð ISAL Rsd
7						
6						
5						
4						
3	ΔΔΔΔ Issue for review	2012/3/23	BZG	LQS		
2	ΔΔΔΔ Issue for review	2011/10/17	HJ	TYF		
1	ΔΔΔΔ Issue for review	2011,08,05	HJ	TYF		

This drawing is the property of Rio Tinto Alcan Iceland Ltd. and handed out for personal use only. It may neither be copied nor made available to others without permission of Rio Tinto Alcan Iceland Ltd. The receiver is liable for any misuse.

Stærð Format: A1 Mkv: Scale: 1:15;1:25;1:15
Dimensions without tolerances according to ISO 2768-1 medium.

HRV ENGINEERING

Dagsetning / Date: 8.5.2011
Hannað / Designed: HJ | Teikn / Drawn: HJ
Verktaki / Supplier: Dalian Bihai Environmental Protection Equipment Co.,Ltd
Teikn.nr.verktaka / Supplier drawing: IPU-432-ZA-011-216
Samþ.kkt / Approved: ZDL | Yfirf / Chkd: TYF
Hluti alt / Part of:

IPU-430 Gas Treatment Centers
Steel structure
GTC1a-Steel Frame 6th of the frame joint drawing
Tegund teikningar / Dwg. type: Detailed drawing

Rio Tinto Alcan
ISAL Alcan Iceland Ltd Straumsvík IS-222 Hafnarfjörður Iceland

Flokkur nr.: | Efnis nr.: | Nauta blaðs.:
Kostnaðr.-Cons. / Búnaðr.-Equip
AKS
Teikning nr. ISAL / Drwng. no. of ISAL | Breyt./Rev: C

ISAL Yfirfarið og skráð, dags / ISAL Checked, date
ISAL Samþ.kkt, dags / ISAL Approved, date