Samþykkt þann
05. júlí 2012
Byggingafulltrúinn í Hafnarfirði
Fh. Heiðfur S. Gunnlaugsson

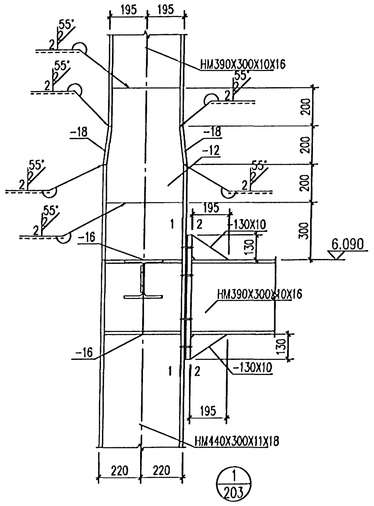

1/203

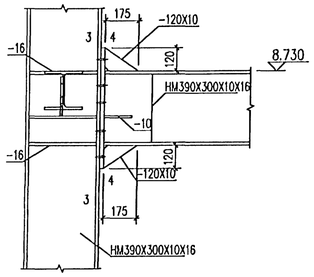

2/203

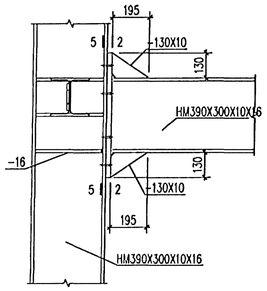

3/203

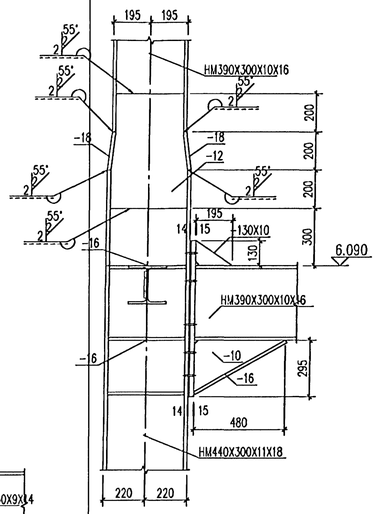

4/203

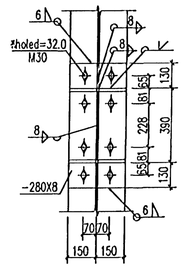

1--1

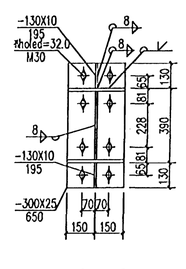

2--2

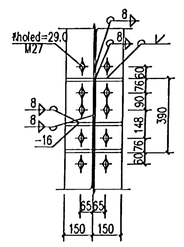

3--3

Nick Indriðason
Kt. 181144-3949 NI

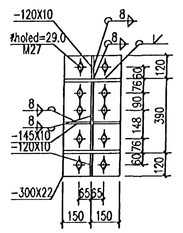

4--4

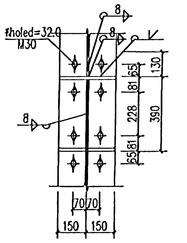

5--5

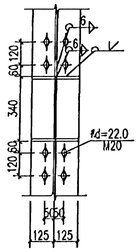

6--6

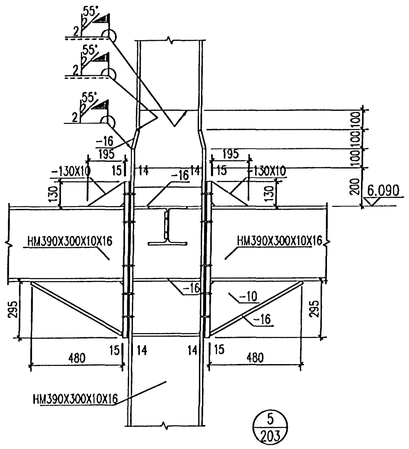

5/203

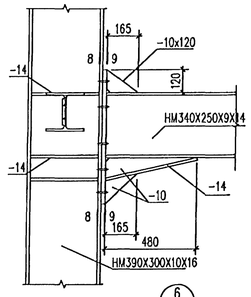

6/203

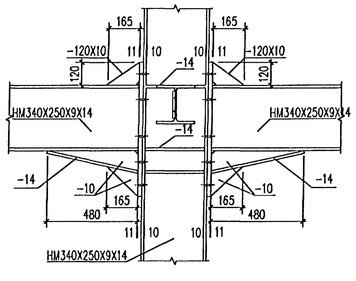

7/203

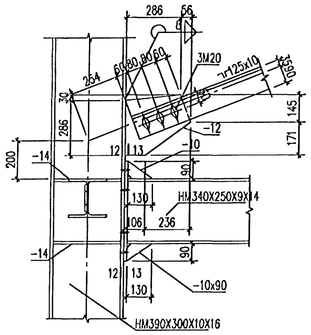

8/203

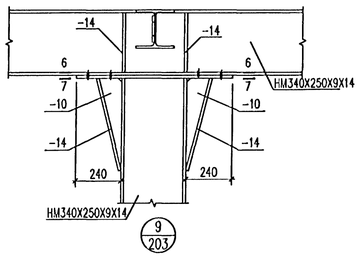

9/203

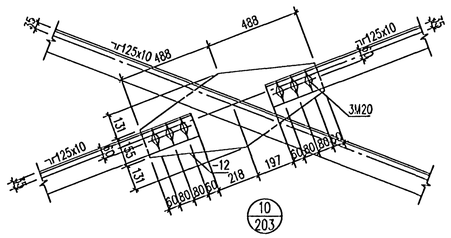

10/203

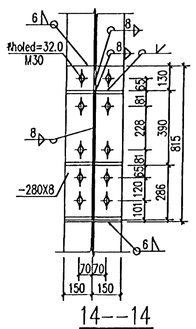

14--14

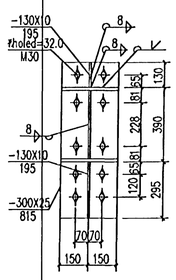

15--15

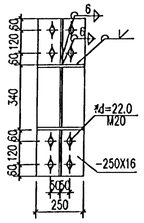

7--7

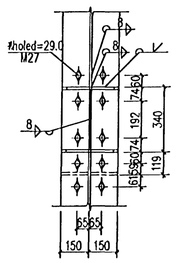

8--8

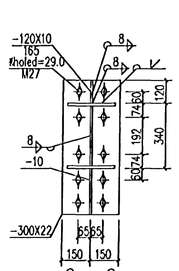

9--9

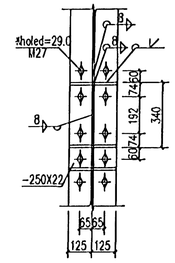

10--10

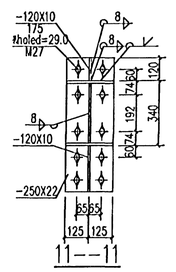

11--11

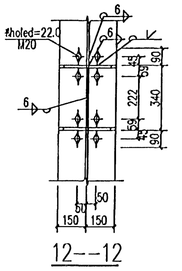

12--12

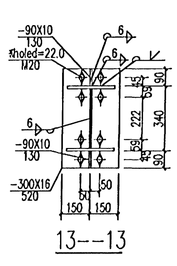

13--13

说明
1. 相关说明见IPU-432-ZA-011-203

NOTES
1.FOR THE RELATIVE NOTES ,SEE DWG.IPU-432-ZA-011-203

Skýringar
Legend:

VENDOR DOCUMENT STATUS

HRV HATCH

Permission to proceed does not constitute acceptance or approval of design details, calculations, analysis, test methods, or materials developed or selected by CONTRACTOR / VENDOR, and does not relieve CONTRACTOR / VENDOR from full compliance with contractual obligations.

1 ☐ WORK MAY PROCEED.
2 ☐ REVISE AND RESUBMIT. WORK MAY PROCEED SUBJECT TO INCORPORATION OF CHANGES.
3 ☐ REVISE AND RESUBMIT. WORK MAY NOT PROCEED.
4 ☑ REVIEW NOT REQUIRED. WORK MAY PROCEED.
5 ☐ CANCELLED / SUPERSEDED.
6 ☐ FOR INFORMATION.

REVIEWED BY: _____ DATE: 23/5/12

DOCUMENT No: IPU-432-011-ES-VD-0025-sub02 | REV:

Gfg nr. / Rev. no.	Lýsing / Description	Dagsetning / Date	Hann / Des./Drw.	Yfirf. / Chd.	Verk kaup / Suppl. Rel.	Verk kaup / ISAL Rel.
7						
6						
5						
4						
3	Issue for review	2012/3/23	BJC	LOS		
2	Issue for review	2011/10/17	HJ	TYF		
1	Issue for review	2011.08.05	HJ	TYF		

This drawing is the property of Rio Tinto Alcan Iceland Ltd. and handed out for personal use only. It may neither be copied nor made available to others without permission of Rio Tinto Alcan Iceland Ltd. The receiver is liable for any misuse.

Stærð / Format: A1 Mkv. / Scale: 1:15
Dimensions without tolerances according to ISO 2768-1 medium.

HRV ENGINEERING

Dagsetning / Date: 8.5.2011
Hannað / Designed: HJ | Teikn / Drawn: HJ
Verktaki / Supplier: DSan Bhd Environmental Protection Equipment Co.,Ltd.
Teikn.nr.verktaka / Supplier drw.no.: IPU-432-ZA-011-211
Samþ.kt / Approved: ZDL | Yfirf. / Chkd: TYF
Hlutl. nr. / Part nr.

IPU-430 Gas Treatment Centers
Steel structure
GTC1a-Filter Unit 1st of the frame joint drawing
Teg.teikningar / Dwg. type: Detailed drawing

Rio Tinto Alcan
ISAL, Alcan Iceland Ltd, Straumsvík, IS-222 Hafnarfjörður, Iceland

Flokkur nr.: | Efnis nr.: | Nasta blm.:
Kostnm.-Cons. / Blm.nr.-Equip
AKS
Teikn.nr. ISAL / Drwg.no. of ISAL | Breyt./Rev.: C
ISAL Yfirfarð og sketh. dags / ISAL Checked, date
ISAL Samþ.kt. dags / ISAL Approved, date