Samþykkt þann
05. júlí 2012
Byggingarfulltrúinn í Hafnarfirði
F.h. Hrólfur S. Gunnlaugsson

平台构件表(Platform member table)			
编号 Serial number	名称 Denomination	截面 Cross section	备注 Remarks
A1	平台梁(Beam)	H200X100X5.5X8	
A2	平台梁(Beam)	H200X200X8X12	
A3	平台梁(Beam)	16a	
A4	平台梁(Beam)	H340X250X9X14	
A5	拉条(Brace)	钢管Ø32X2.6 ⊢ Ø12	
A6	拉条(Brace)	Ø12	
A7	支撑(Bracing)	⋈ L75x6	
A8	平台梁(Beam)	H175X175X7.5X11	

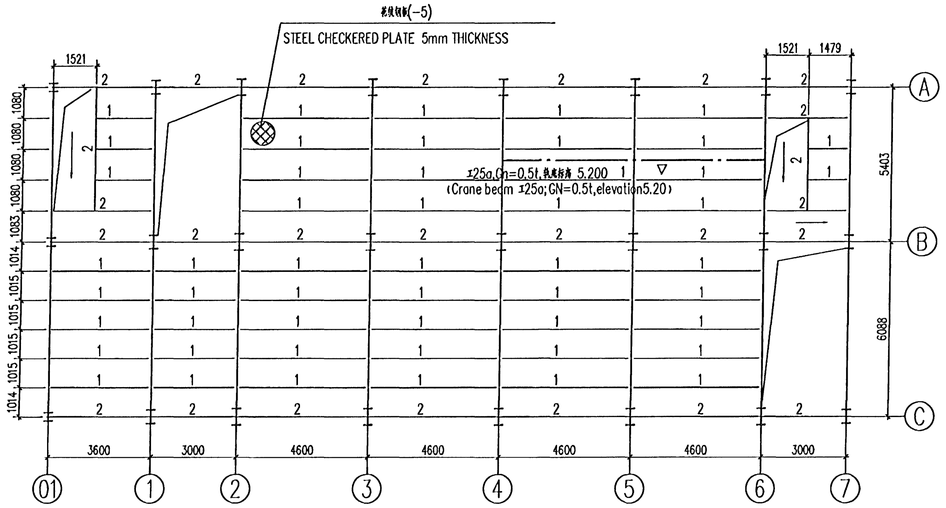

▽6.090平台布置图 Scale 1:100

▽6.090 platform layout drawing

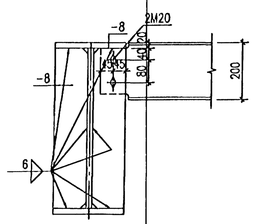

H200X100与主梁连接示意图

Connection of H200X100 to main beam

Scale 1:10

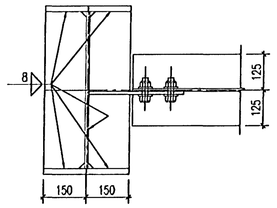

B--B

Scale 1:10

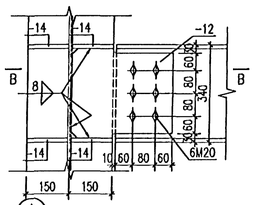

Ⓐ H340X250与柱子连接示意图

Connection of H340x250 to columns

Scale 1:10

Niels Indriðason
Kt. 181144-3949

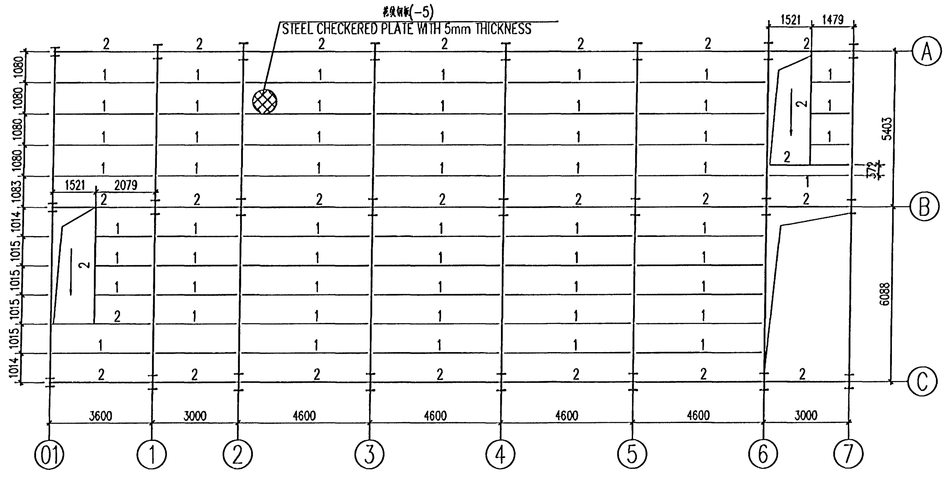

▽8.730平台布置图 Scale 1:100

▽8.730 platform layout drawing

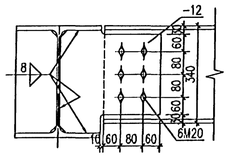

H340X250与主梁连接示意图

Connection of H340X250 to beams

Scale 1:10

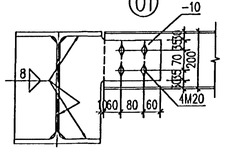

H200X200与主梁连接示意图

Connection of H200X200 to beams

Scale 1:10

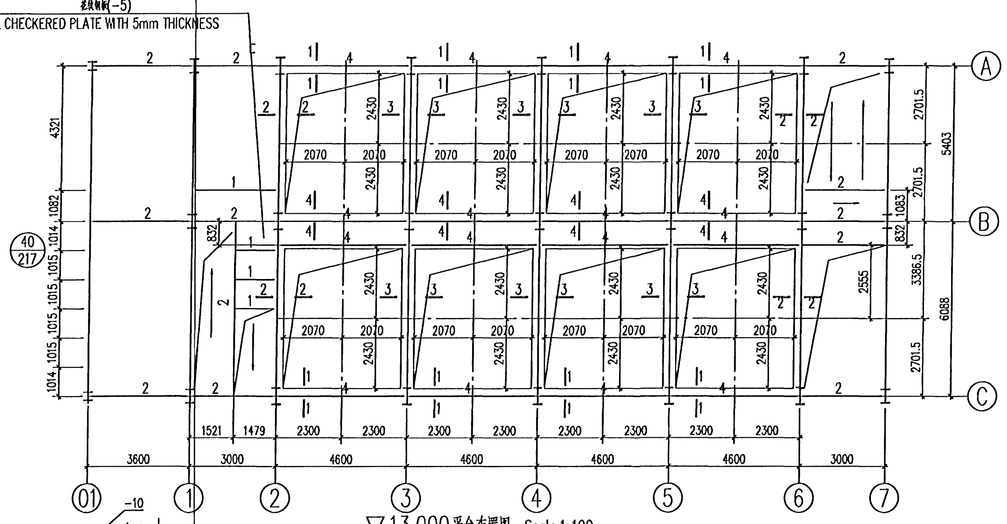

▽13.000平台布置图 Scale 1:100

▽13.000 platform layout drawing

说明

1. 相关说明见PU-432-ZA-011-203

NOTES

1. FOR THE RELATIVE NOTES ,SEE DWG.IPU-432-ZA-011-203

HRV HATCH — VENDOR DOCUMENT STATUS

Permission to proceed does not constitute acceptance or approval of design details, calculations, analysis, test methods, or materials developed or selected by CONTRACTOR / VENDOR, and does not relieve CONTRACTOR / VENDOR from full compliance with contractual obligations.

1 ☐ WORK MAY PROCEED.
2 ☐ REVISE AND RESUBMIT. WORK MAY PROCEED SUBJECT TO INCORPORATION OF CHANGES.
3 ☐ REVISE AND RESUBMIT. WORK MAY NOT PROCEED.
4 ☒ REVIEW NOT REQUIRED. WORK MAY PROCEED.
5 ☐ CANCELLED / SUPERSEDED.
6 ☐ FOR INFORMATION.

REVIEWED BY: _____ DATE: 24/8/12

DOCUMENT No: IPU-432-011-ES-VD-0022-sub02 | REV:

Rev no	Lýsing / Description	Dagsetning / Date	Hönn/Teikn / Des/Drw	Yfirf / Chkd	Verkt.taka / Suppl Rsl	Verkt.taka / ISAL Rsl
7						
6						
5						
4						
3	Áskað til samþ / Issue for review	2012/3/23	BZG	LQS		
2	Áskað til samþ / Issue for review	2011/10/17	HJ	TYF		
1	Áskað til samþ / Issue for review	2011.08.05	HJ	TYF		

This drawing is the property of Rio Tinto Alcan Iceland Ltd. and handed out for personal use only. It may neither be copied nor made available to others without permission of Rio Tinto Alcan Iceland Ltd. The receiver is liable for any misuse.

Stærð / Format: A1 Kvarði / Scale: 1:100,1:10

Dimensions without tolerances according to ISO 2768-1 medium.

HRV ENGINEERING

Dagsetning / Date: 8.5.2011
Hannað / Designed: HJ
Teikn / Drawn: HJ
Verktaki / Supplier: Difan Bihai Environmental Protective Equipment Co.,Ltd.
Teikn.nr.verktaka / Supplier drw.no.: IPU-432-ZA-011-206
Samþykkt / Approved: ZDL
Yfirf / Chkd: TYF
Hluti alt / Part of:

IPU-430 Gas Treatment Centers
Steel structure
GTC1a-Filter Unit 1st of the layout plan
Teg.teikningar / Dwg. type: General Layout and Details

Rio Tinto Alcan — ISAL Alcan Iceland Ltd. Straumsvík IS-222 Hafnarfjörður Iceland

ISAL Verkstj og skoð, dags / ISAL Checked, date
ISAL Samþykkt, dags / ISAL Approved, date

Flokkur nr.: | Blað nr.: | Næsta blað nr.:
Kostnr.-Cons. / Bún.nr.-Equip
AKS
Teikn.nr. ISAL / Drw.no. of ISAL
Breyt./Rev.: C