Format A1 (841x594 mm) is 20 mm outside of this frame

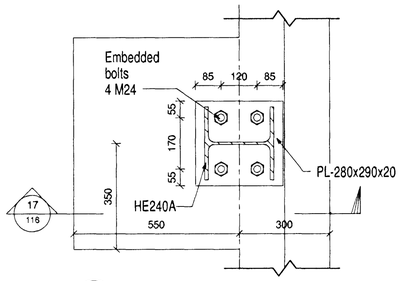

1 / 111 DETAIL 1
1 : 10

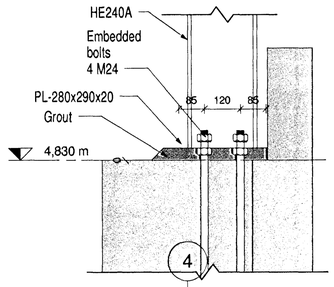

17 / 116 Detail 17
1 : 10

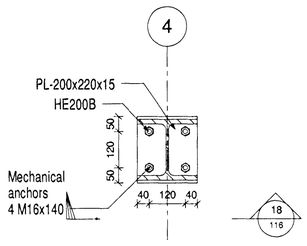

2 / 111 DETAIL 2
1 : 10

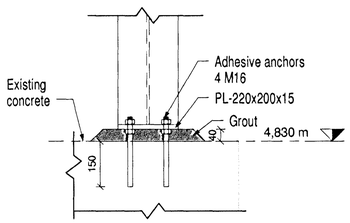

18 / 116 Detail 18
1 : 10

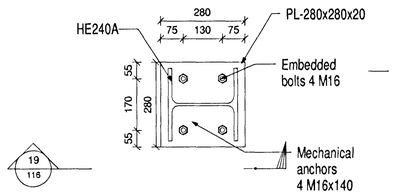

3 / 111 DETAIL 3
1 : 10

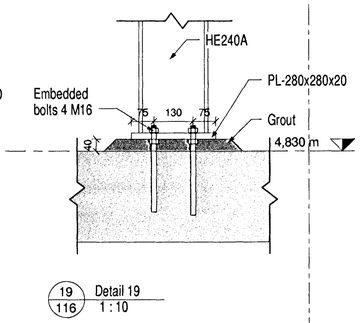

19 / 116 Detail 19
1 : 10

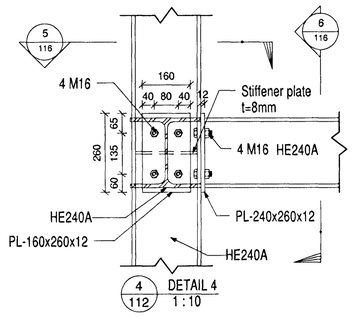

4 / 112 DETAIL 4
1 : 10

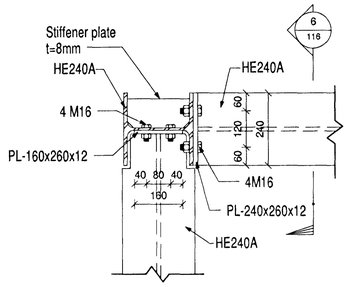

5 / 116 SECTION 5
1 : 10

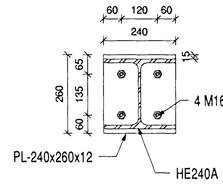

6 / 116 SECTION 6
1 : 10

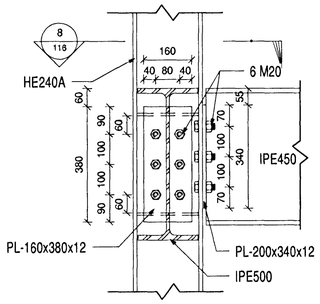

7 / 112 SECTION 7
1 : 10

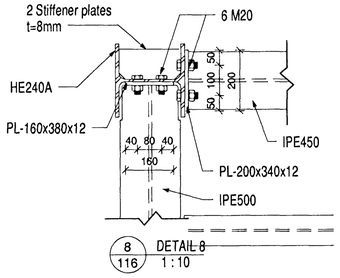

8 / 116 DETAIL 8
1 : 10

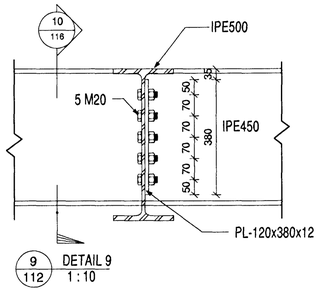

9 / 112 DETAIL 9
1 : 10

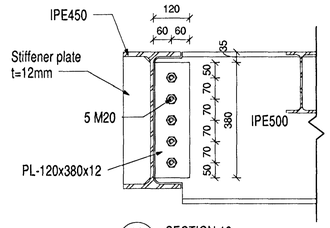

10 / 116 SECTION 10
1 : 10

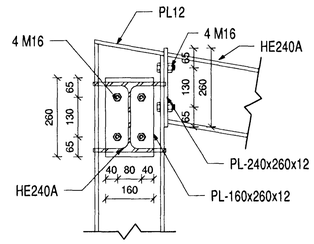

11 / 112 DETAIL 11
1 : 10

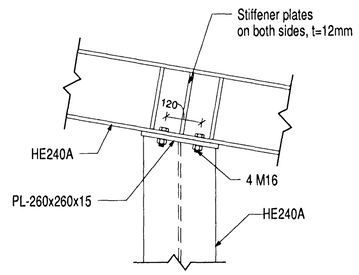

12 / 112 DETAIL 12
1 : 10

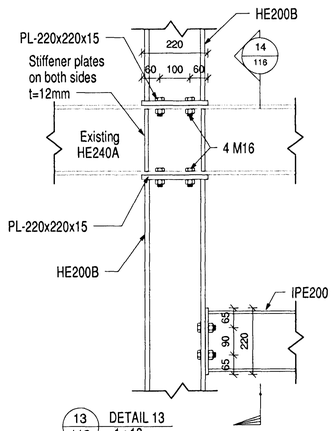

13 / 113 DETAIL 13
1 : 10

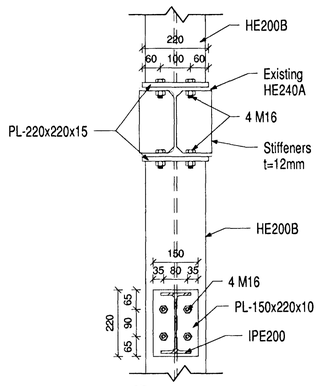

14 / 116 SECTION 14
1 : 10

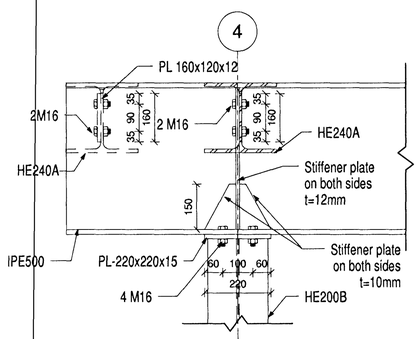

15 / 111 SECTION 15
1 : 10

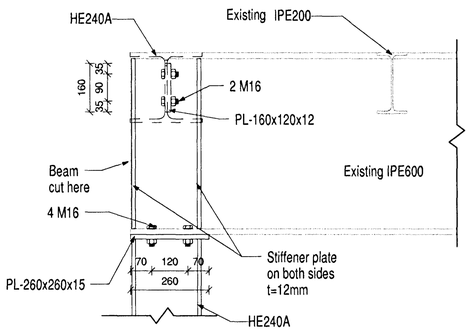

16 / 111 SECTION 16
1 : 10

1:10 0 100 500 1000mm

C:\IDP\04 IPU\300 Raw Material and Finished Products\320 Handling and Storage - Port\321 Alumina\Drawings\Revit\DP0.rvt

Skýringar:
Explanations:
Notes:
- All welding if not specified 5mm.
- For column position see columns plan.
- All bolts are hot galvanized and class [8.8].

Útg.nr. Rev no.	Lýsing Description	Dagsetning Date	Hanr/Tkn Des/Drw	Yfirf Ckd	Nótk heim Suppl Rel	Nótk heim ISAL Rel
5	Issue for construction	2012-04-27	IAJ	NI	JF	

This drawing is the property of Rio Tinto Alcan Iceland Ltd. and handed out for personal use only. It may neither be copied nor made available to others without permission of Rio Tinto Alcan Iceland Ltd. The receiver is liable for any misuse.

Stærð: Format: A1 Mkv.: Scale: 1:10

Dimensions without tolerances according to ISO 2768-1 medium.

HRV HATCH JOINT VENTURE — ISAL PRODUCTION UPGRADE

Dagsetning / Date: 2011-10-21
Hannað / Designed: IAJ/DM
Teikn / Drawn: MM/DM
Verktaki / Supplier: HRV
Teikn.nr.verktaka / Supplier drw no.: IPU-321-ZA-208-116
Samþykkt / Approved: NI
Yfirf / Chkd: NI
Hluti af: / Part of:

IPU - 321 ALUMINA
DP0 EXTENSION
SECTIONS AND DETAILS
Teg.teikningar / Dwg. type: STEEL WORKS

Rio Tinto Alcan — ISAL Alcan Iceland Ltd Straumsvík IS-222 Hafnarfjörður Iceland

Teikn.nr. ISAL Drw.no. of ISAL: —
Breyt./Rev: C

ISAL Yfirfarið og skoðað, dags / ISAL Checked, date
ISAL Samþykkt, dags / ISAL Approval, date

Flokkur nr.: Blað nr.: Næsta blað nr.:
Kostn.nr. - Ccno. / Bún.nr. - Eq no
AKS

Samþykkt
05. júlí 2012
Byggingafulltrúinn í Hafnarfirði
Páll Hrólfur S. Gunnlaugsson

Nicki Indriðason
Kt. 181144-3949
NI