Format A1 (841x594 mm) is 20 mm outside of this frame

Skráningartafla:	Alcan á Íslandi hf				Útgáfa 4.01b	Skrásetjari:	Óskar Örn Gunnarsson										
Landnúmer:	123154					Kennitala:	060773-3519										
Matshlutanúmer:	37					Dags.:	06.10.2003										
Uppskipting og lýsing					Stærðir												
D0 Lokun	D1 Rými hæð-röð	D2 Notkun texti	D3 Höfuð-flokkun	D4 Eignar-hald	D5 Botnflötur m²	D5M Milliflötur m²	D6 Stigar m²	D7 Op m²	D8 Brúttóflötur m²	D9 Brúttóflötur sh < 1,8	D10a Salarhæð min	D10b Salarhæð max	D11 Brúttó rúmmál m³	D12 Nettóflötur m²	D16 Birt flatarmál m²	Reiknitala skiptarúmmáls	D17 Skipta-rúmmál m³
		Matshluti			242,2	0,0	0,0	0,0	242,2	0,0			1.789,4	0,0	0,0		0,000
		Botn											48,4				
	00	Kjallari															
	01	1. hæð			242,2	0,0	0,0	0,0	242,2	0,0			1.741,0	0,0	0,0		
A	0101	Kyndistöð	I	0101	242,2				242,2		6,80	7,55	1.741,0				
	02	2. hæð															
	03	3. hæð															
	04	Þak															
Athugasemdir																	
Sameignir sumra																	
Eignarhald																	

	Eignarhald	Notkun texti	Birt flatarmál m²	Skiptarúmmál Séreign m³	Skiptarúmmál Séreign og sameign m³
	0101	Kyndistöð	0,0	0,000	0,000
		Alls	0,0	0,000	0,000

Samþykkt þann
1 3 OKT. 2003
Byggingafulltrúinn í Hafnarfirði
F.h. Kristján Þórarinsson

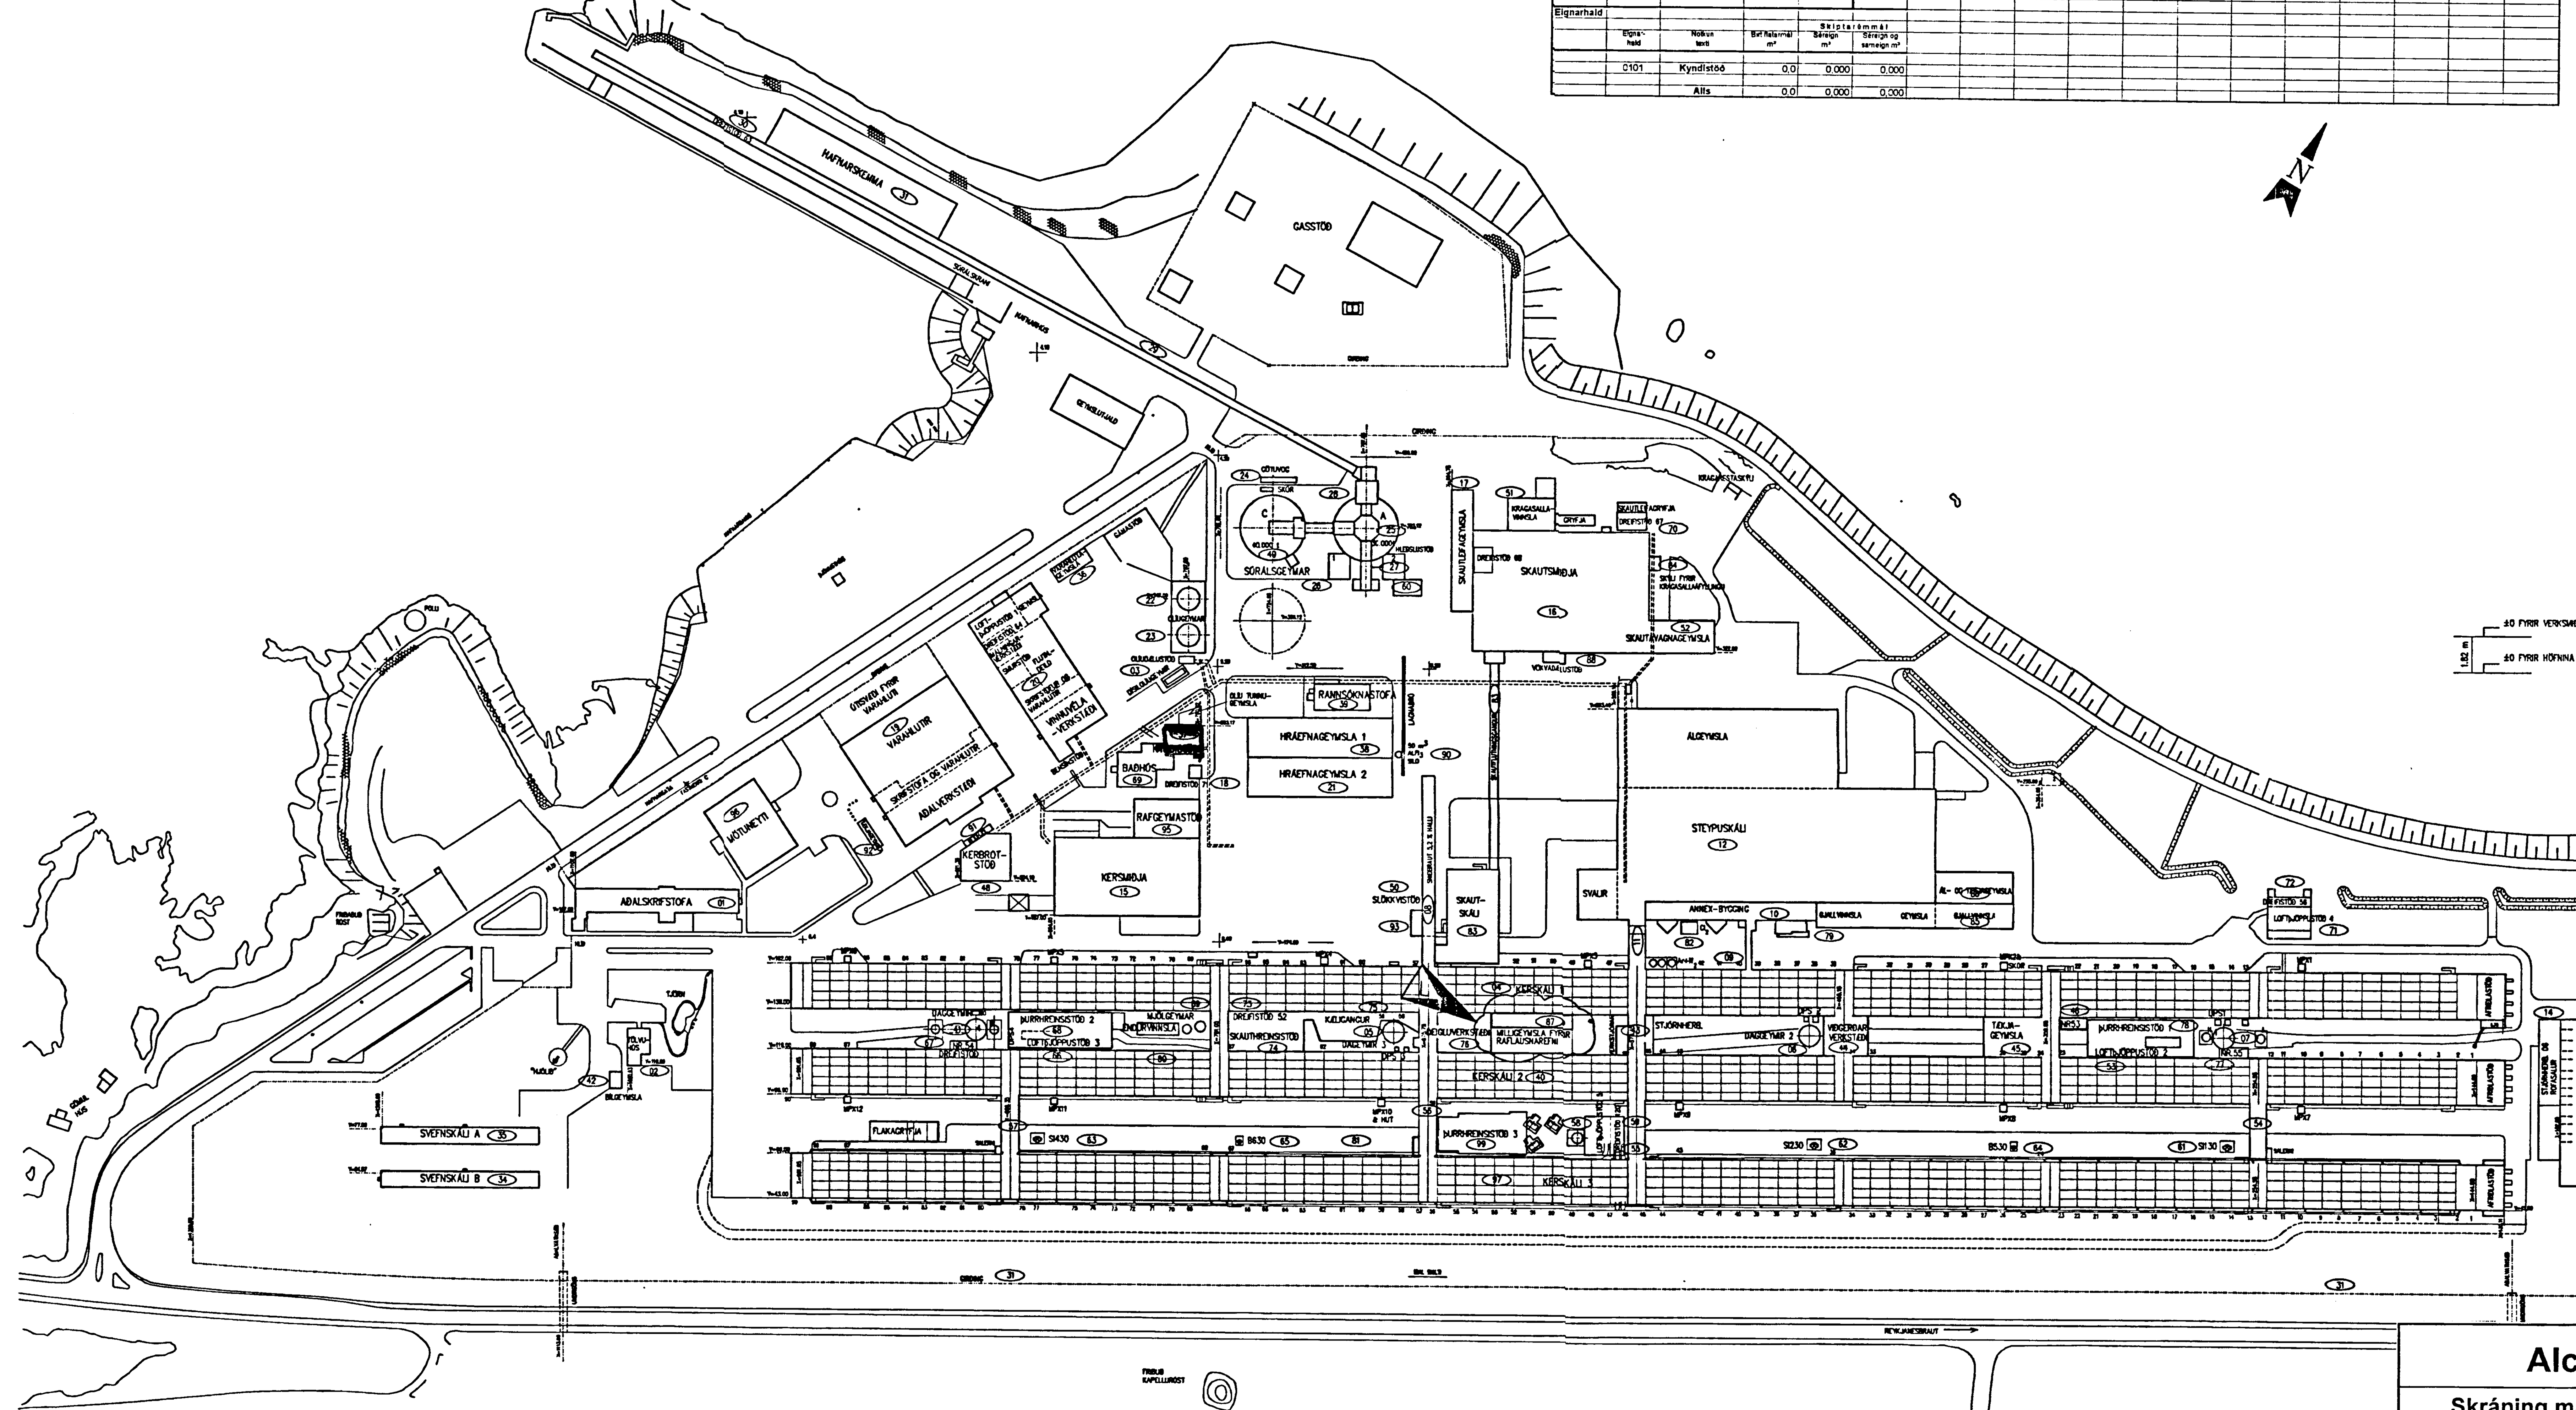

Alcan á Íslandi hf.

ALCAN

Skráning matshluta bygginga í Straumsvík

KYNDISTÖÐ		123154	37
Heiti byggingar	*Fastanúmer*	*Landnúmer*	*Matshlutanúmer*

VST Verkfræðistofa Sigurðar Thoroddsen hf. kt. 611276-0289

Níels Indriðason NI	2003-10-06
Níels Indriðason kt. 181144-3949	*Dagsetning*

1:2000
100

Skýringar:
Explanations:

Breyt. Rev.	Breyting Revision	Dags. Date	Samþ. Approved	Notk. heimil. Released
K	GRUNNMYND UPPFÆRÐ	29.08.2003	GUR	SvS
J	VÖRTUFRÆS Í TENGIGANGI 56-57	08.11.2002	HFB	SvS
I	SKAUTLEIFASÖFNUN Í TENGIGANGI 56-57	10.12.2001	NI	SvS
H	KÆLIAÐST. Í TENGIBYGG. 78-79	26.11.2001	NI	SvS
G	ÁL-OG TÆKJAGEYMSLA (86)INNFÆRÐ	20.11.2001	SE	SvS
F	SKAUTABRAUT OG GJALLGEYMSLA INNF.	08.10.2001	GUR	SvS
L	MILLIGEYMSLA FYRIR RAFLAUSNAREFNI	29.08.2003	HFB	SvS

Tilv.teikningar nr. ISAL
Ref.drawing no. of ISAL

Samsetn.teikningar nr. ISAL
Assembly drawing no. of ISAL

This drawing is the property of the Alcan Iceland Ltd. and handed out for personal use only. It may neither be copied nor made available to others without permission of the Alcan Iceland Ltd. The receiver is liable for any misuse.

Fjöldi stykkja / Number of pieces: IV | III | II | I

Hlutur Object	Atriði Item	Efni Material	ea.:stk Weight	total: t heild (kg) Þyngd	Athugasemdir Remarks
Álverið, allar byggingar Matshlutanúmer					Stærð Format A1 / Mkv. Scale 1:2000

Kostn.nr.-bún.nr. / CCno.-Eq.no.: 4200 1007
AKS no.

Verktaki / Supplier: VST
Teikn.nr. verktaka / Drw.no. of suppl.: 99.110-001 | Breyt./Rev.

Teiknað Drawn: NI 11.05.1998 | Yfirfarið Checked: NI 11.05.1998 | Samþykkt Approved

ALCAN PRIMARY METAL EUROPE
ISAL
Alcan Iceland Ltd
Straumsvík
IS-222 Hafnarfjordur
ALCAN

Drw.no. of ISAL / Teikn.nr. ISAL: 185390 | Breyt./Rev.: L

Teiknað Drawn | Yfirfarið og skráð Checked and filed 28.02.2000 GUR | Notkun heimiluð Released 28.02.2000 SvS