Format A1 (841x594 mm) is 20 mm outside of this frame

Sambykkt þann

1 5 SEPT 2005

Byggingafulltrúinn í Hafnarfirði
F.h. Kristján Sveinsson

KP

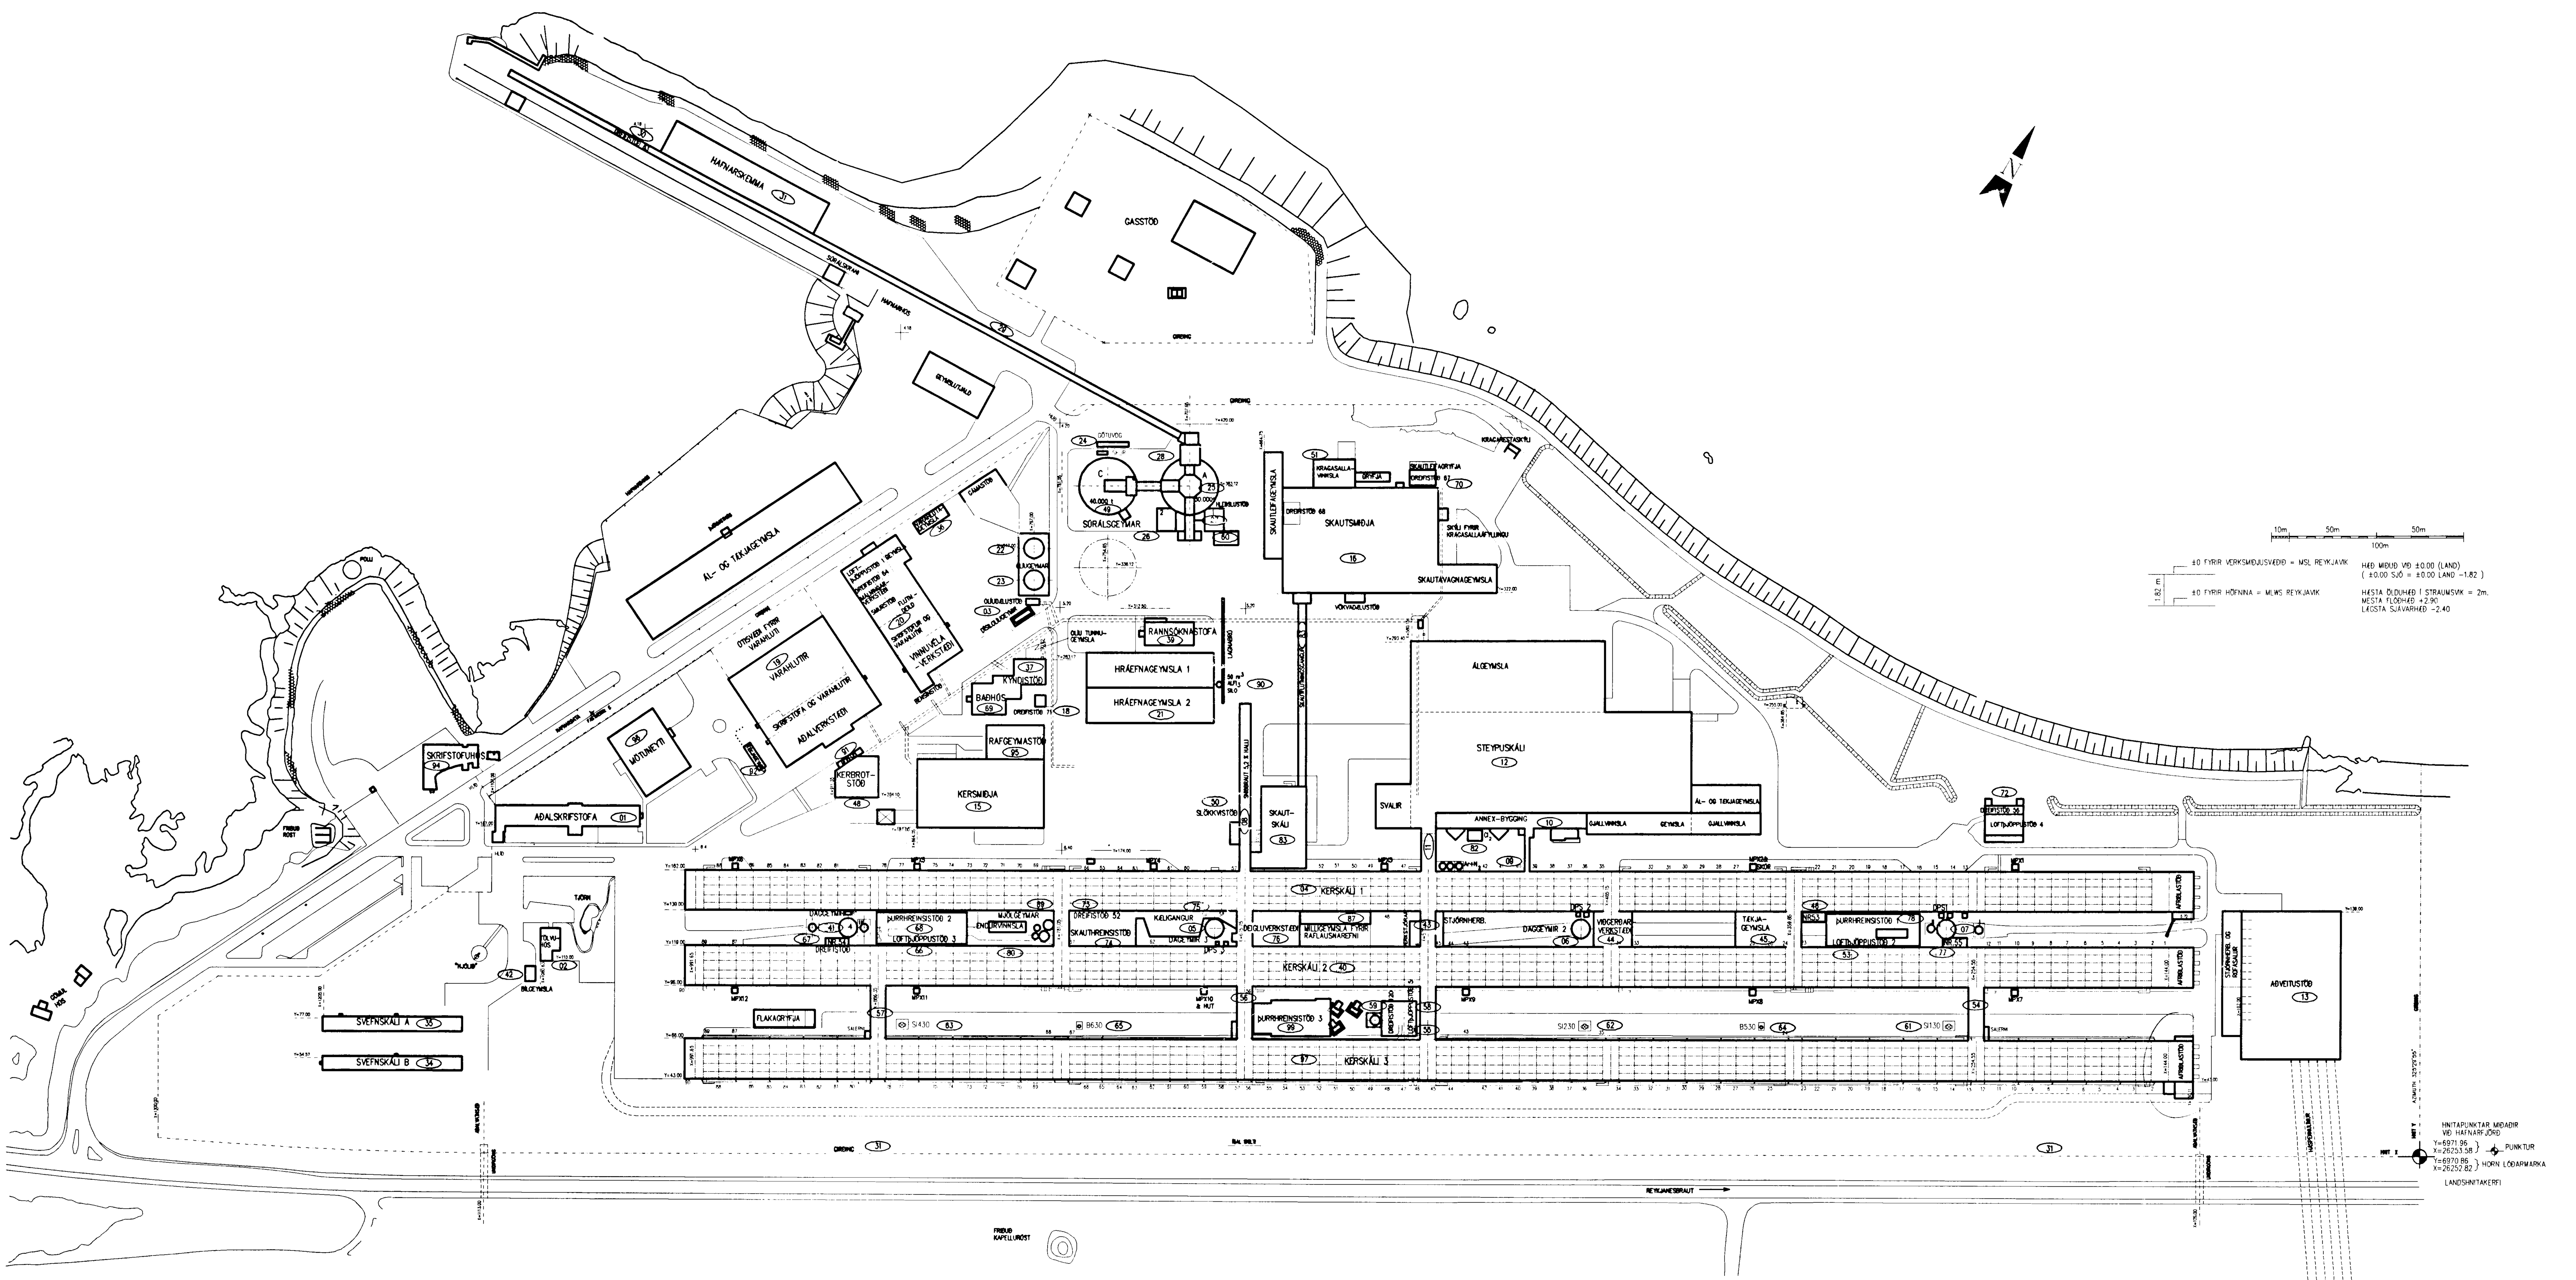


1:2000
100 0 100 200 m

K:\2003.01\10\23-III-rec\Teikn\Adalteikn\185390N.dwg

Skýringar:
Explanations:

| Breyt. Rev. | Breyting Revision | Dags. Date | | Samþ. Approved | Notk. heimil. Released |
|---|---|---|---|---|---|
| K | GRUNNMYND UPPFÆRÐ | 29.08.2003 | GUR | SvS | |
| J | VÖRTUFRÆS Í TENGIGANGI 56–57 | 08.11.2002 | HFB | SvS | |
| I | SKAUTLEIFASÖFNUN Í TENGIGANGI 56–57 | 10.12.2001 | NI | SvS | |
| H | KÆLIAÐST. Í TENGIBYGG. 78–79 | 26.11.2001 | NI | SvS | |
| N | STÆKKUN AFRIÐLASTÖÐVAR | 03.09.2004 | NI | | |
| M | GRUNNMYND UPPFÆRÐ | 11.11.2003 | FH | SvS | |
| L | MILLIGEYMSLA FYRIR RAFLAUSNAREFNI | 29.08.2003 | HFB | SvS | |

Tilv.teikningar nr. ISAL
Ref.drawing no. of ISAL

Samsetn.teikningar nr. ISAL
Assembly drawing no. of ISAL

This drawing is the property of the Alcan Iceland Ltd. and handed out for personal use only. It may neither be copied nor made available to others without permission of the Alcan Iceland Ltd. The receiver is liable for any misuse.

Fjöldi stykkja / Number of pieces: IV | III | II | I

Hlutur / Object — Atriði / Item — Efni / Material — ea.: stk / Weight — total: í heild (kg) Þyngd — Athugasemdir / Remarks

inc 15/44-5149

STRAUMSVÍK

# Matshlutanúmer bygginga

MHL. 97

Stærð / Format: A1 — Mkv. / Scale: 1:2000

Kostn.nr.–þún.nr. / CCno.–Eq.no.: 4200 1007

AKS no.

Verktaki / Supplier: VST

Teikn.nr. verktaka / Drw.no. of suppl.: 99.110–001 — Breyt./Rev.

Teiknað / Drawn: NI 11.05.1998 — Yfirfarið / Checked: NI 11.05.1998

Samþykkt / Approved: [signature]

ALCAN PRIMARY METAL EUROPE
ISAL
Alcan Iceland Ltd
Straumsvík
IS-222 Hafnarfjordur
ALCAN

Drw.no. of ISAL / Teikn.nr. ISAL: 185390 — Breyt./Rev.: N

Teiknað / Drawn — Yfirfarið og skráð / Checked and filed: 28.02.2000 GUR — Notkun heimiluð / Released: 28.02.2000 SvS