Format A1 (841x594 mm) is 20 mm outside of this frame

3.2.1
3.1.1
3.4.1
3.5.1
3.4.2A
3.4.2
3.4.2B
3.4.3
3.4.4
3.4.5
3.1.2
3.4.6
3.4.7
3.5.2
3.4.8A
3.4.8
3.4.8B

NÝIR OFNAR Í OTBYGGINGU TENGJAST INN Á ELDRI OFNALAGNIR

DN10
HITALÖGN STOFN DN20 OFN FJARLÆGST
DN10
DN10
HITALÖGN STOFN DN20
DN10
NÝIR OFNAR Í OTBYGGINGU TENGJAST INN Á ELDRI OFNALAGNIR
OFN FJARLÆGIST
DN10
DN20
DN15
DN20
DN15
50MMPL 20%
50MMPL 20%
70MMPL 20%
50MMPL 20%
HITALÖGN STOFN DN20
DN10
NÝJAR LAGNIR TENGJAST 100MM SKOLPSTOFN TIL STAÐAR

3,5
4
4,5
5
5,5
6

OFNAR FJARLÆGÐIR
FRÁRENNSLI
OFNAR/OFNALAGNIR
HEITT VATN
KALT VATN

LYKILMYND

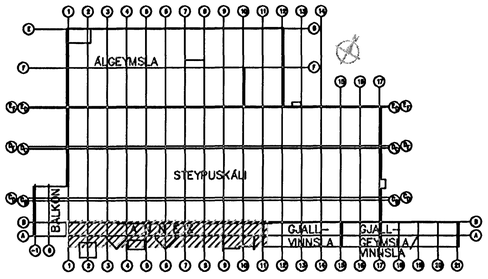

Skýringar:
Explanations:

RJ Verkfræðingar
Stangarhyl 1a, 110 Reykjavík
Sími: 567-8030, Fax: 567-8015
Rafn Jensson verkfræðingur
Herdís Rafnsdóttir verkfræðingur

Breyt. Rev.	Breyting Revision	Dags. Date	Samþ. Approved	Hönn. teikn. Released
1	Framkvæmdateikning	31.01.03		

Tilv.teikningar nr. ÍSAL / Ref.drawing no. of ÍSAL
Samsetn.teikningar nr. ÍSAL / Assembly drawing no. of ÍSAL

This drawing is the property of the Alcan Iceland Ltd. and handed out for personal use only. It may neither be copied nor made available to others without permission of the Alcan Iceland Ltd. The receiver is liable for any misuse.

Fjöldi stykkja / Number of pieces: IV III II I

Hlutur / Object
Steypuskáli
ANNEX STYRKINGAR/STÆKKUN
3.H Hita-vatns-og frárennslislagnir Tengimynd

Aðrið / Hann | Eðni / Material | Þyngd / Weight (kg) | Áætl.f. heild | Athugasemdir / Remarks

Mælikvarði / Scale: 1:50
Stærð frumteikn. / Format of orig.: A1
OCno.-Eq.type-Eq.no.: 6010BA 1227

Verktaki / Supplier: RJ Verkfræðingar ehf
Drawing of supp. / Teikn.nr. verktaka: 2101.29
Breyt./Rev.

Teiknað / Drawn | Yfirfarið / Checked | Samþykkt / Approved: Rafn Jensson

ALCAN PRIMARY METAL EUROPE
ÍSAL
Álverslandið
IS-222 Hafnarfjörður

Drawing of ÍSAL / Teikn.nr. ÍSAL: 166243
Breyt./Rev.

Teiknað / Drawn | Yfirfarið og yfirtekið / Checked and filed | Útgáfa hönnuð / Released