Format A1 (841x594 mm) is 20 mm outside of this frame

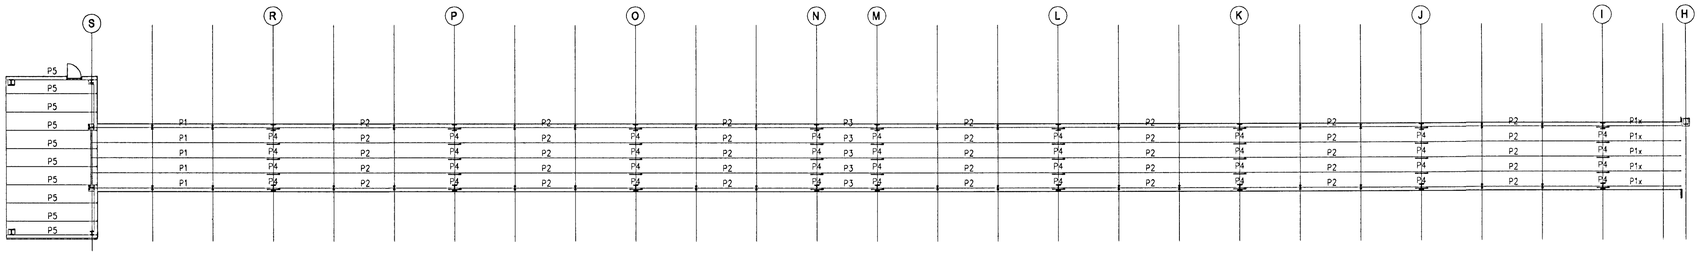

GRUNNMYND ÞAKS

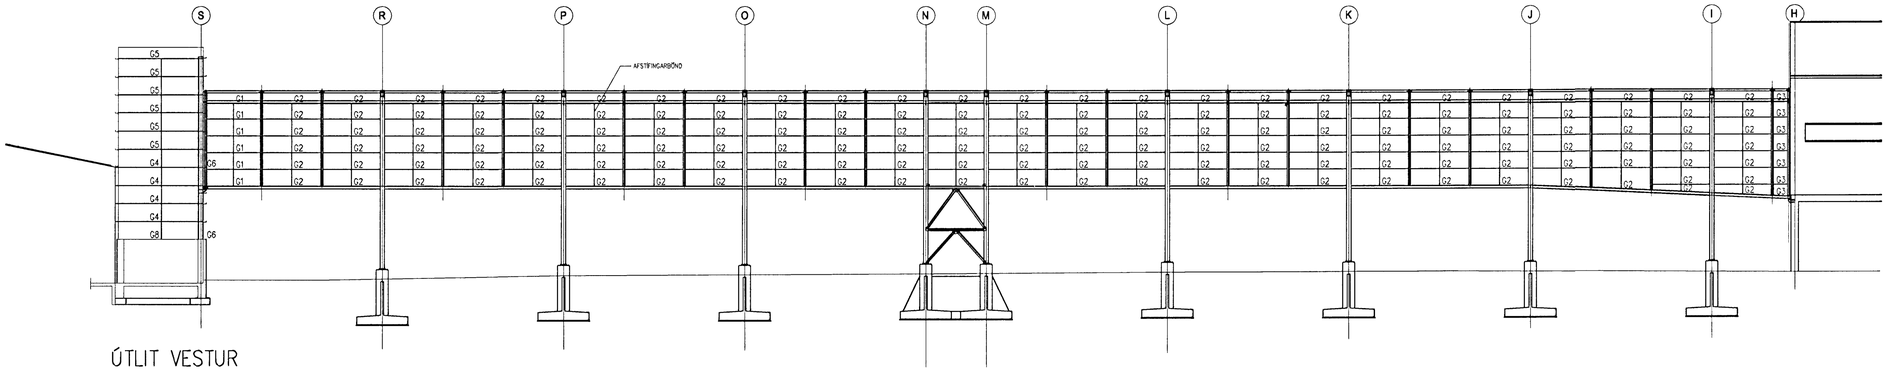

ÚTLIT VESTUR

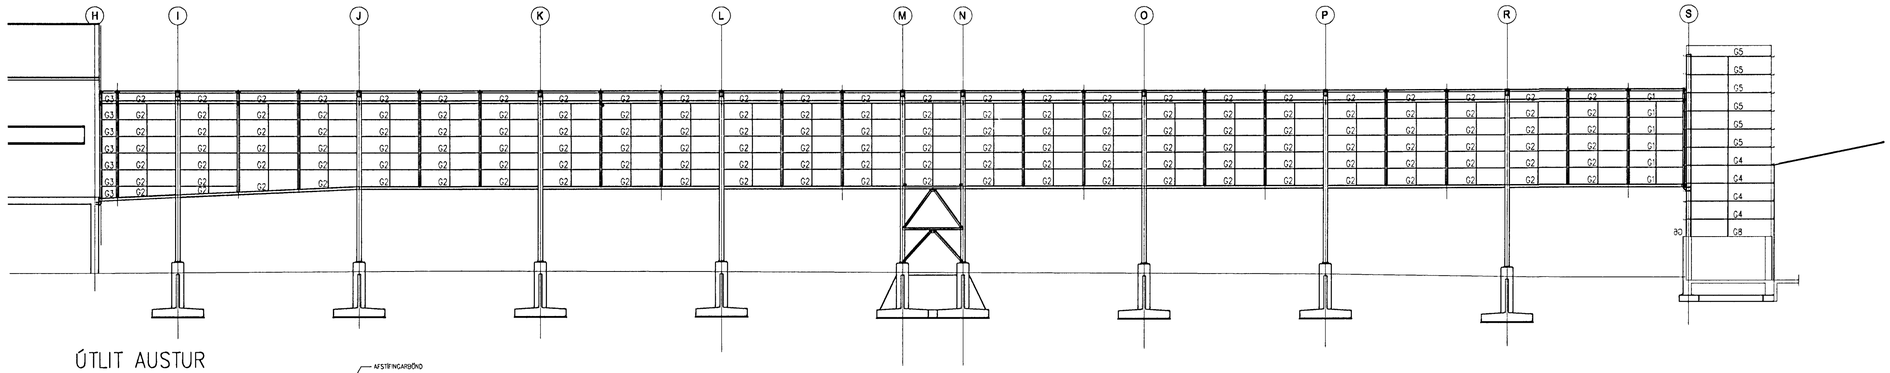

ÚTLIT AUSTUR

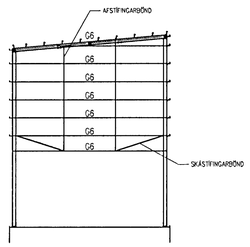

ÚTLIT NORÐUR

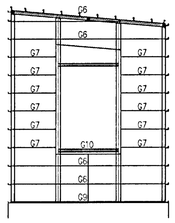

ÚTLIT SUÐUR

Samþykkt þann
02 MAI 2001
Byggingafulltrúinn í Hafnarfirði
F.h. Sigurbjartur Halldórsson

Skýringar:
Explanations:

SJÁ NÚMER Í MAGNSKRÁ


BATTERíiÐ ARKITEKTAR
kt: 521291-1259
Trönuhrauni 1
220 Hafnarfirði
Sími: 54 54 700
Fax: 54 54 701
Netfang: batteri@arkitekt.is
Jón Ólafur Ólafsson FAÍ FSSA
kt: 090658-4099
Sigurður Einarsson FAÍ FSSA
kt: 110457-2789


| Breyt. Rev. | Breyting Revision | Dags. Date | Gert af Made by | Samþykkt Approved |
|---|---|---|---|---|

Tilv.teikningar nr. ISAL
Ref.drawing no. of ISAL

Samsetn.teikningar nr. ISAL
Assembly drawing no. of ISAL


This drawing is the property of the ICELANDIC ALUMINIUM CO. LTD. and handed out for personal use only. It may neither be copied nor made available to others without permission of the ICELANDIC ALUMINIUM CO. LTD. The receiver is liable for any misuse.


Fjöldi stykkja / Number of pieces: IV III II I

| Hlutur / Object | Atriði / Item | Efni / Material | ea.:stk / total:1 heild / Weight (kg) þyngd | Athugasemdir / Remarks |
|---|---|---|---|---|

Flutningur Skauta
Verkteikning
Langbönd – Yfirlit

Mælikvarði / Scale
Stærð frumteikn. / Format of orig. A1
CCno.-Eq.type-Eq.no.

Verktaki / Supplier: BATTERÍIÐ, ARKITEKTAR
Drw.no. of suppl. / Teikn.nr. vertaka
Breyt./Rev.

Teiknað / Drawn: JBE 30.03.2001
Yfirfarið / Checked: SE 30.03.2001
Samþykkt / Approved

algroup alusulsse
primary materials
icelandic aluminium co. ltd.
p.o. box 244
is-222 hafnarfjordur, iceland

Drw.no. of ISAL / Teikn.nr. ISAL: 166010
Breyt./Rev.

Teiknað / Drawn
Skráð / Filed
Yfirfarið / Checked