Format A1 (841x594 mm) is 20 mm outside of this frame

DEILI 3

DEILI 2

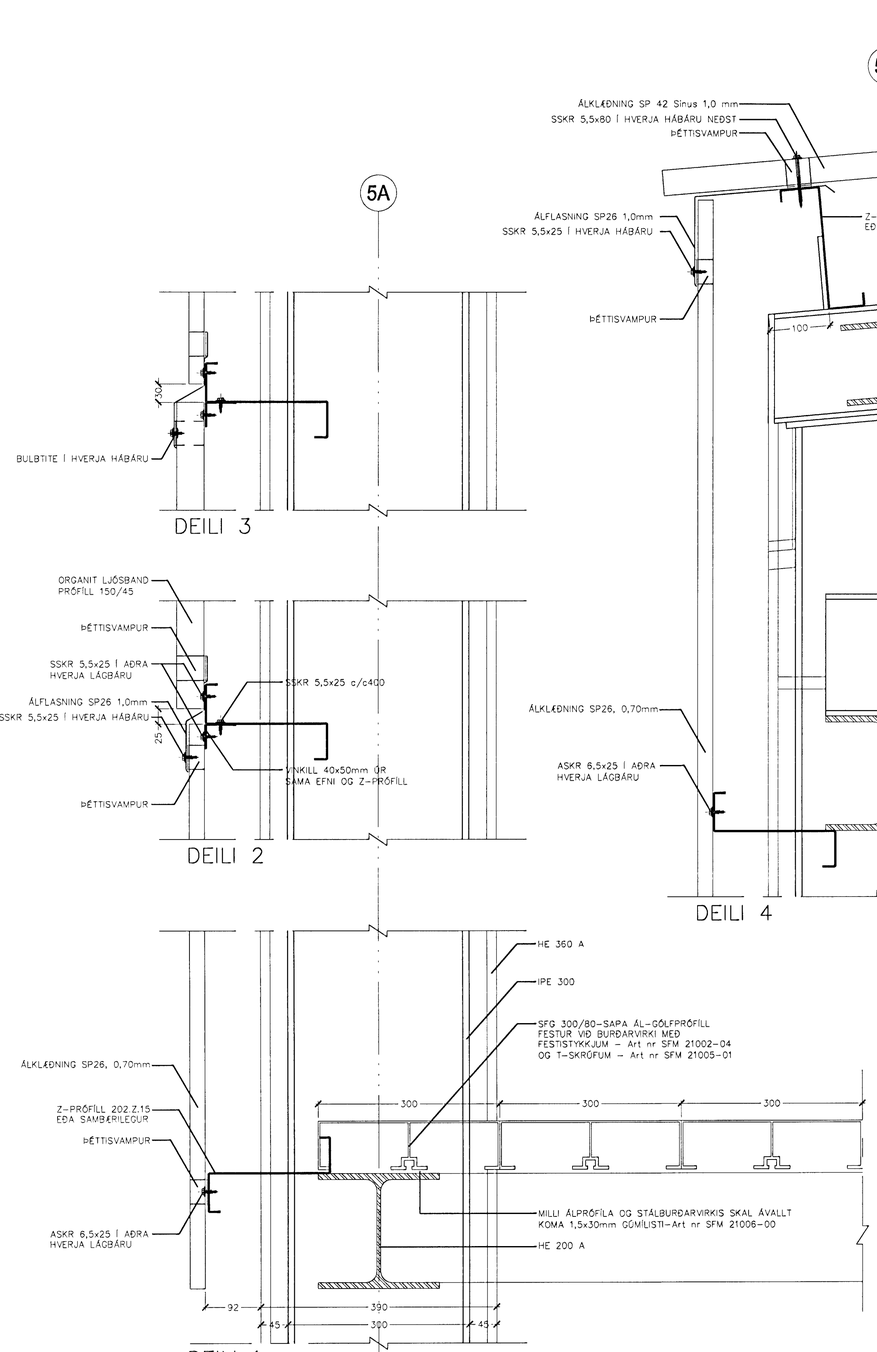

DEILI 1

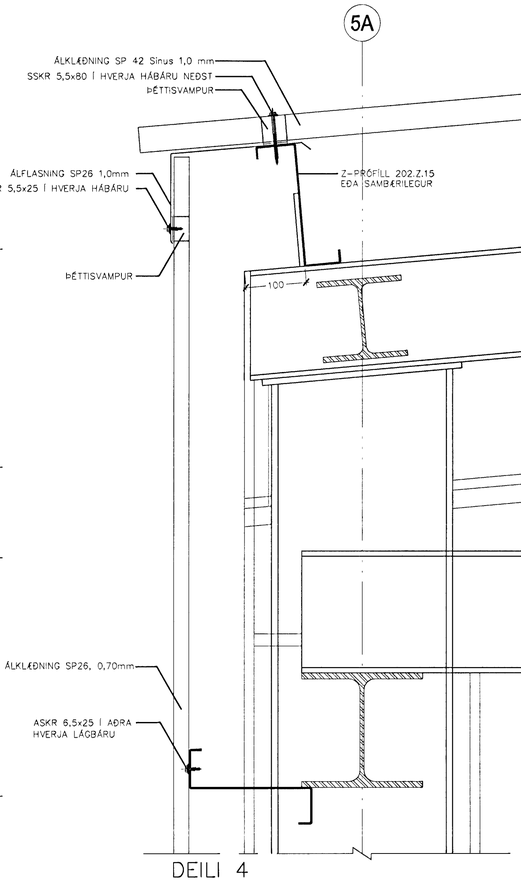

DEILI 4

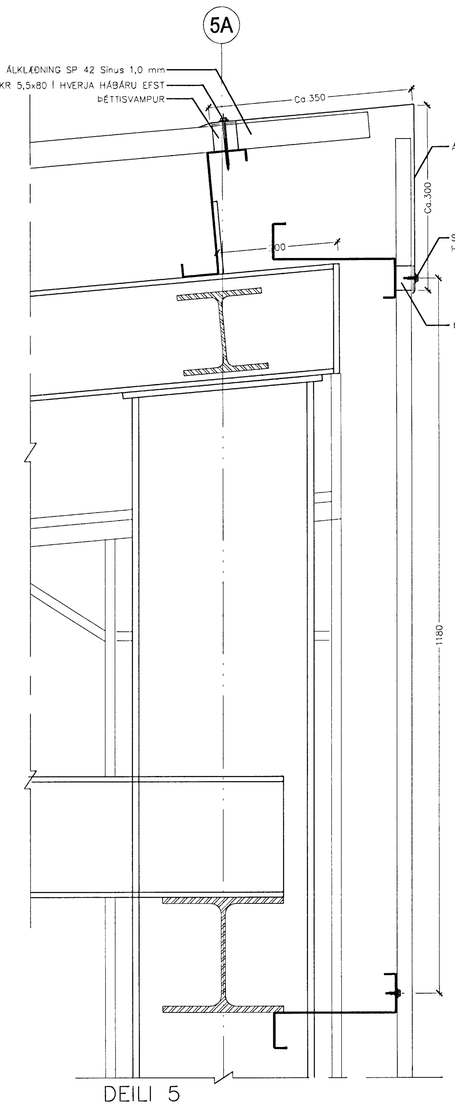

DEILI 5

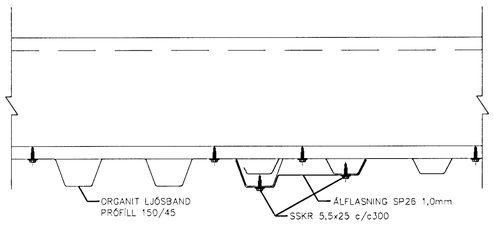

DEILI A

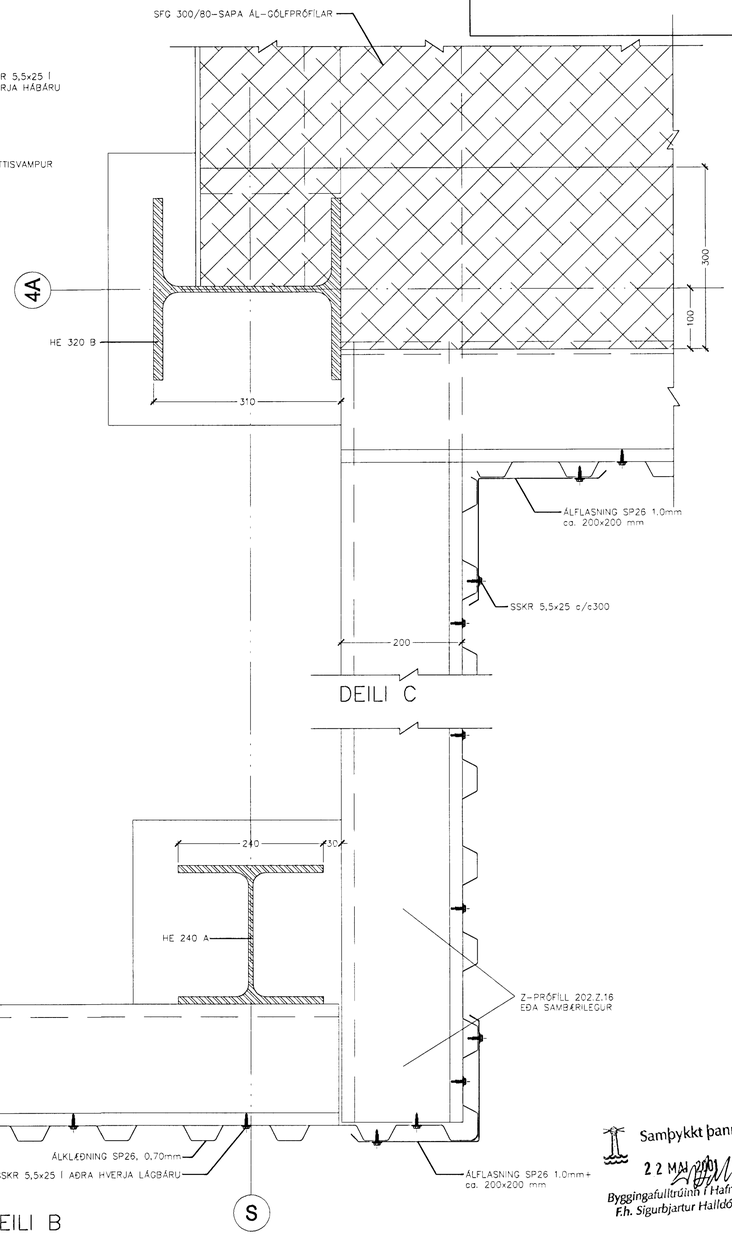

DEILI C

DEILI B

ATH: ÁVALLT SKAL EINANGRA Á MILLI ÁLKLÆÐNINGAR OG STÁLPRÓFÍLA.

Samþykkt þann
22 MAÍ 2001
Byggingafulltrúinn í Hafnarfirði
F.h. Sigurbjartur Halldórsson

Skýringar:
Explanations:

BATTERIIÐ ARKITEKTAR
kt: 521291-1259
Trönuhrauni 1
220 Hafnarfirði
Sími: 54 54 700
Fax: 54 54 701
Netfang: batteri@arkitekt.is
Jón Ólafur Ólafsson FAÍ FSSA
kt: 090658-4099
Sigurður Einarsson FAÍ FSSA
kt: 110457-2789

Breyt. Rev.	Breyting Revision	Dags. Date	Gert af Made by	Samþykkt Approved
A	FESTINGUM Á KLÆÐNINGU BREYTT OG LEKTUR FÆRÐAR 87mm UTAR	15.05.2001	JBE	SE

Tilv.teikningar nr. ÍSAL / Ref.drawing no. of ÍSAL

Samsetn.teikningar nr. ÍSAL / Assembly drawing no. of ÍSAL

This drawing is the property of the ICELANDIC ALUMINIUM CO. LTD. and handed out for personal use only. It may neither be copied nor made available to others without permission of the ICELANDIC ALUMINIUM CO. LTD. The receiver is liable for any misuse.

Fjöldi stykkja / Number of pieces: IV | III | II | I

Hlutur / Object	Atriði / Item	Efni / Material	eð.stk / each	totalt í heild / total weight (kg)	Athugasemdir / Remarks

Flutningur Skauta

Verkteikning

Deili 1-5 og A-C

Mælikvarði / Scale 1:5

Stærð frumteikn. / format of orig. A1

CCho.-Eq.type-Eq.no.

Verktaki / Supplier: BATTERIIÐ, ARKITEKTAR

Dr.no. of suppl. / Teikn.nr. verktaka: (39)3.01

Breyt./Rev.

Teiknað / Drawn: JBE 30.03.2001

Yfirfarið / Checked: SE 30.03.2001

Samþykkt / Approved

algroup alusuisse primary materials
icelandic aluminium co. ltd. p.o. box 244 is-222 hafnarfjordur, iceland

Dr.no. of ÍSAL / Teikn.nr. ÍSAL: 166015

Breyt./Rev.: A

Teiknað / Drawn

Skráð / Filed

Yfirfarið / Checked