## E–E. 1:20




## b–b. 1:20




## B–B. 1:20

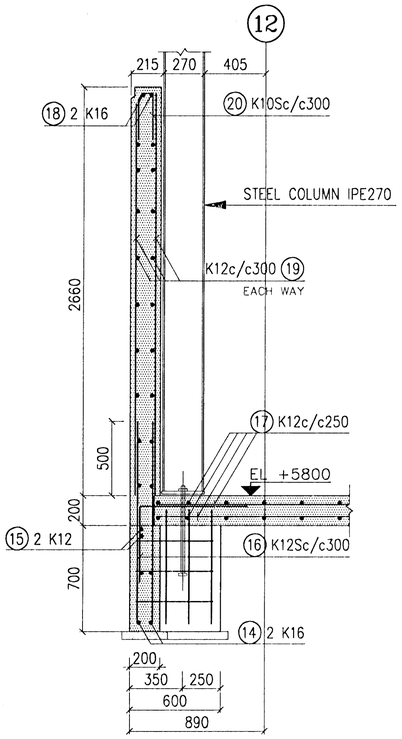


## FOUNDATION IN AXIS F AND LINE 11. 1:20

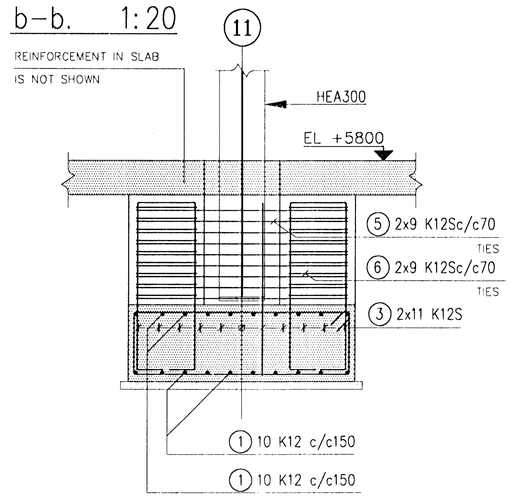


## F–F. 1:20

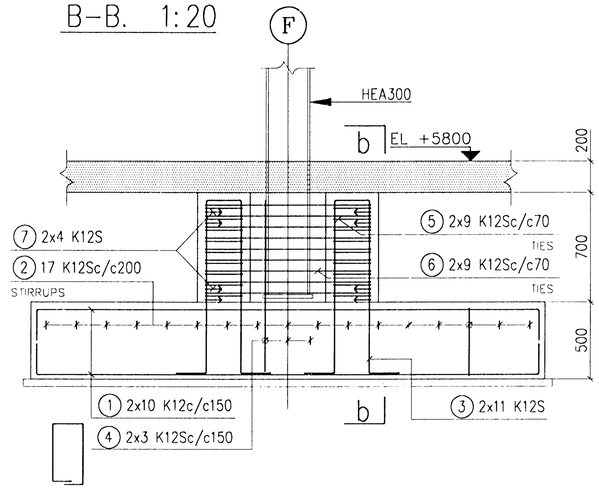


## FOUNDATION IN AXIS G AND LINE 12. 1:20

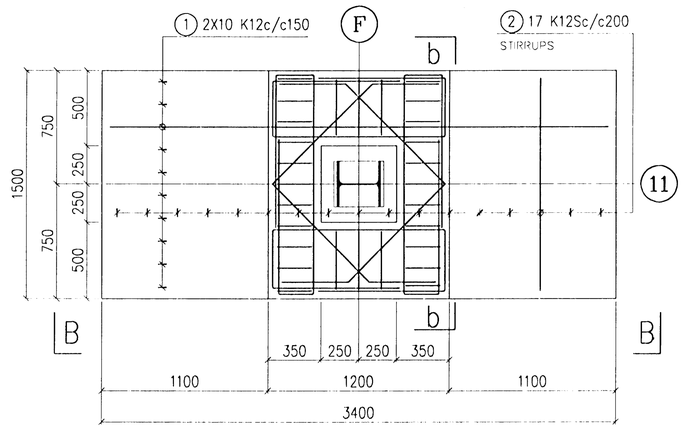


## X. 1:20

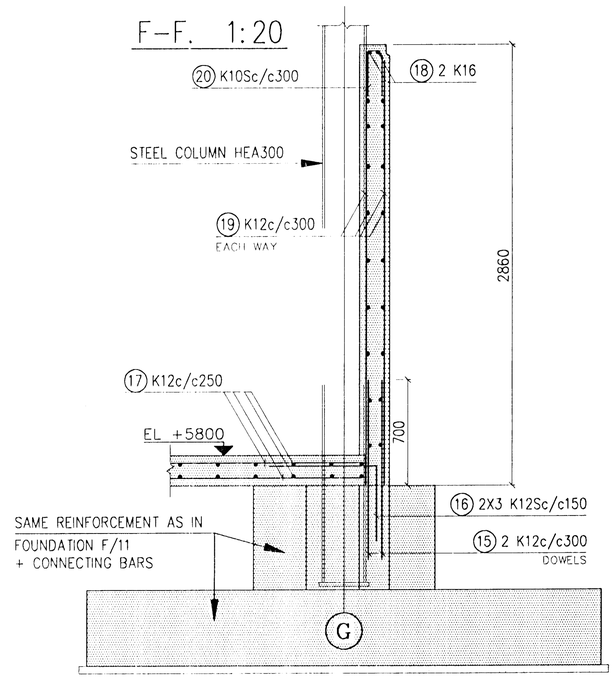


## D–D. 1:20

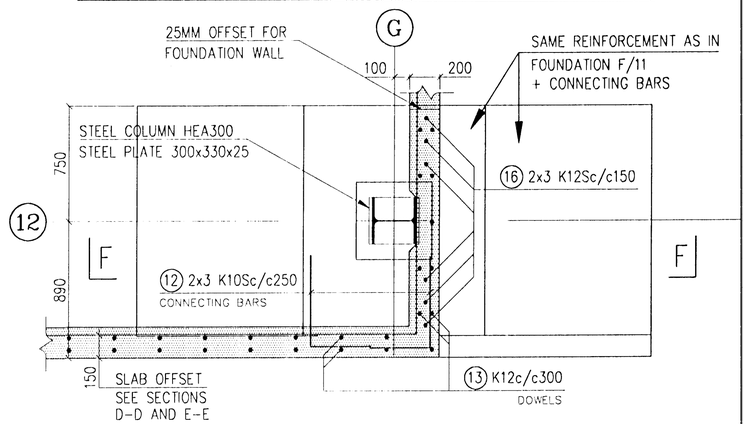


## FOUNDATION IN AXIS F AND LINE 12. 1:20

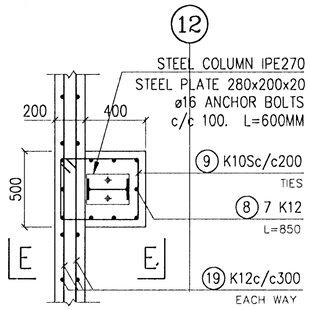


## WALL CORNER DETAIL IN AXIS G AND LINE 12. 1:20

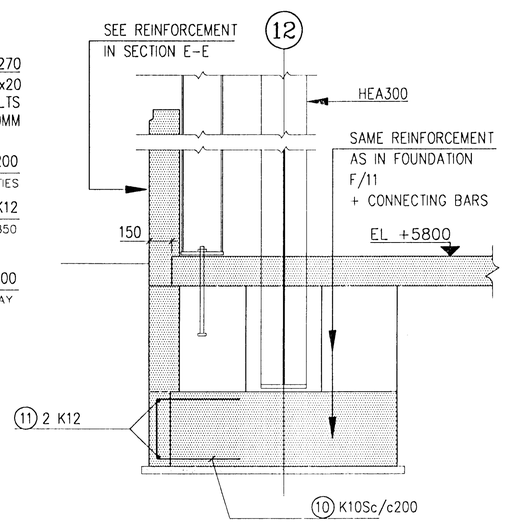


| REV. NO. | DATE | REVISION | BY | APP. |
|---|---|---|---|---|
| 2B | 14.12.1997 | AS BUILD | UH | |
| 1 | 15.8.1996 | ISSUED FOR CONSTRUCTION | UH | |
| 0 | 20.5.1996 | ISSUED FOR TENDER | | |

NOTES

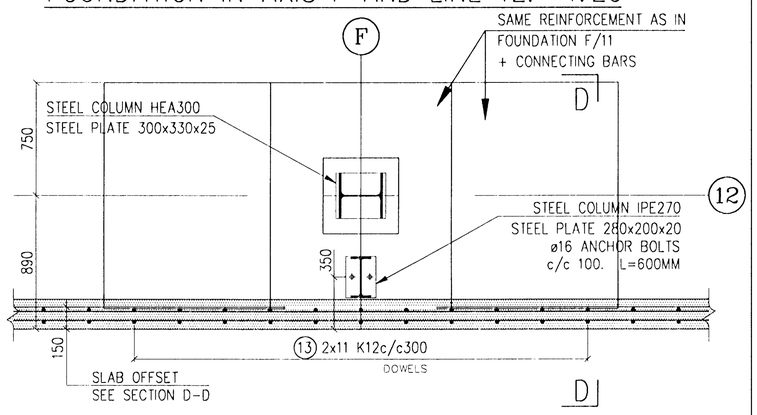PLAN OF FOUNDATIONS — REFERENCE DRAWING

193.451 — DRAWING NUMBER

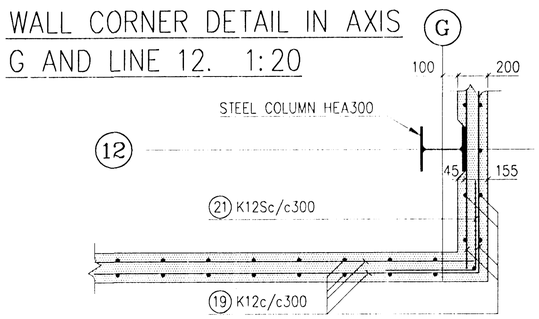This drawing is our property and given for personal use only. It may not be copied or made available to others without our permission. The receiver is responsible for any misuse.

ICELANDIC ALUMINIUM COMPANY LTD.

| | | |
|---|---|---|
| DRAWN | 5.5.1996 | HHH |
| APPROVED | 5.5.1996 | UH |
| PROCESS | | |
| PROJECT | | |
| SCALE | 1:20 | FORMAT A1 |

ALUSUISSE ALESA — ALESA ALUSUISSE ENGINEERING LTD. ZURICH SWITZERLAND

VERKFRAEDISTOFAN ONN SF. TAEKNITHJONUSTAN SF.

CASTHOUSE EXTENSION – STORAGE AREA
STRUCTURAL
FOUNDATIONS IN AREA E-G/10-12

79000-34253 — REVISION 2

193.453 — 2