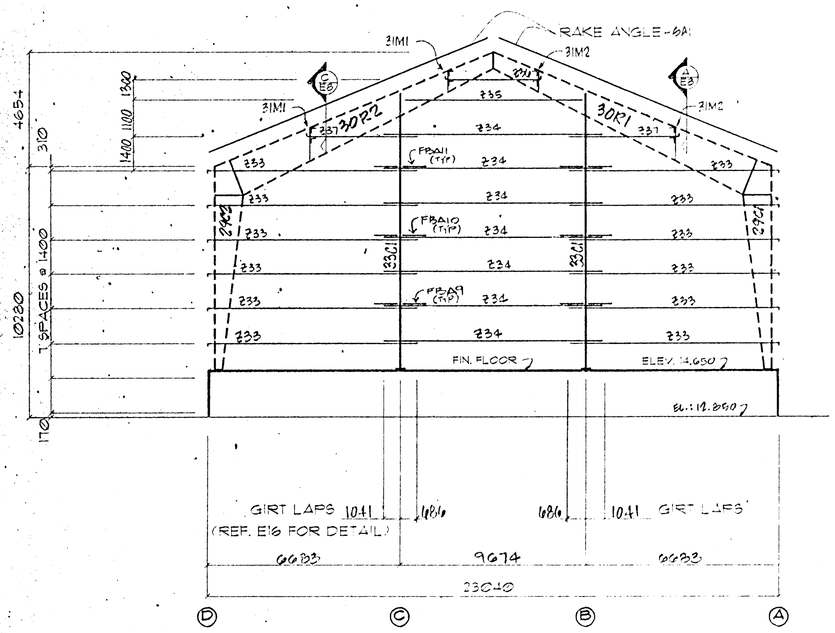

ELEVATION @ LINE "0"
LEFT ENDWALL
PHASE 1

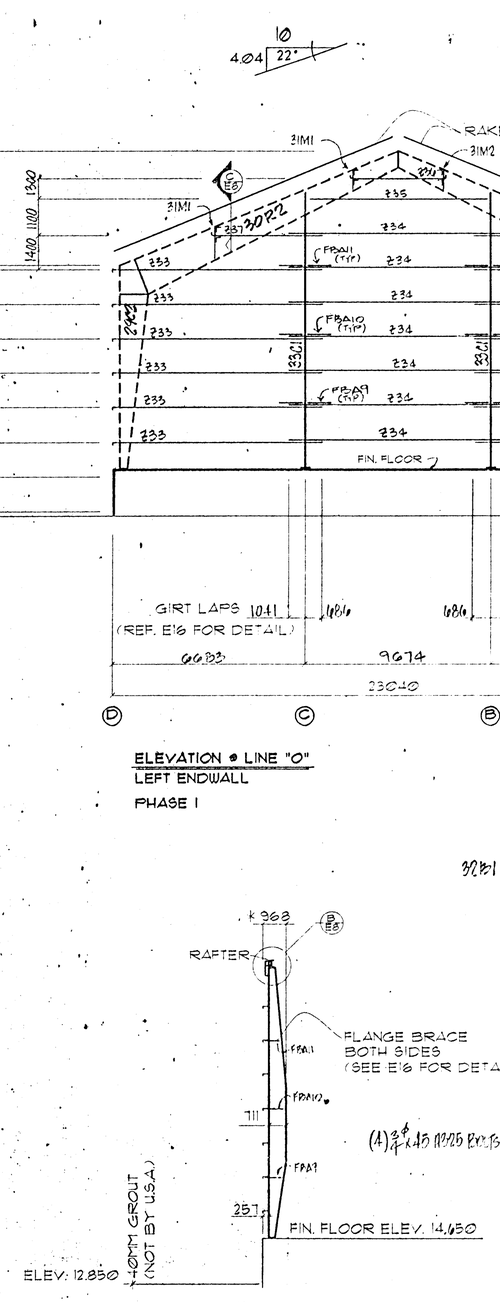

SECTION (A / E8)

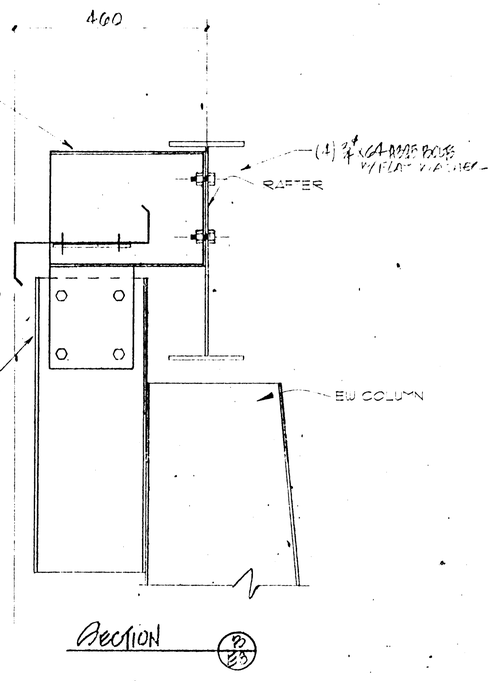

SECTION (B / E8)

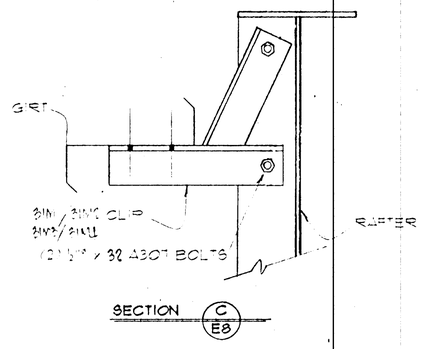

SECTION (C / E8)

ERECTOR NOTE:
ERECT STEEL WITH PIECE MARKS CORRESPONDING TO LOCATION OF PIECE MARKS ON ERECTION DRAWINGS.

ERECT AND PLUMB BAYS PROGRESSIVELY TO INSURE OVERALL WIDTH AND LENGTH IS MAINTAINED.

* - TO MAINTAIN CLEARANCE FOR CRANE AT ENDWALL

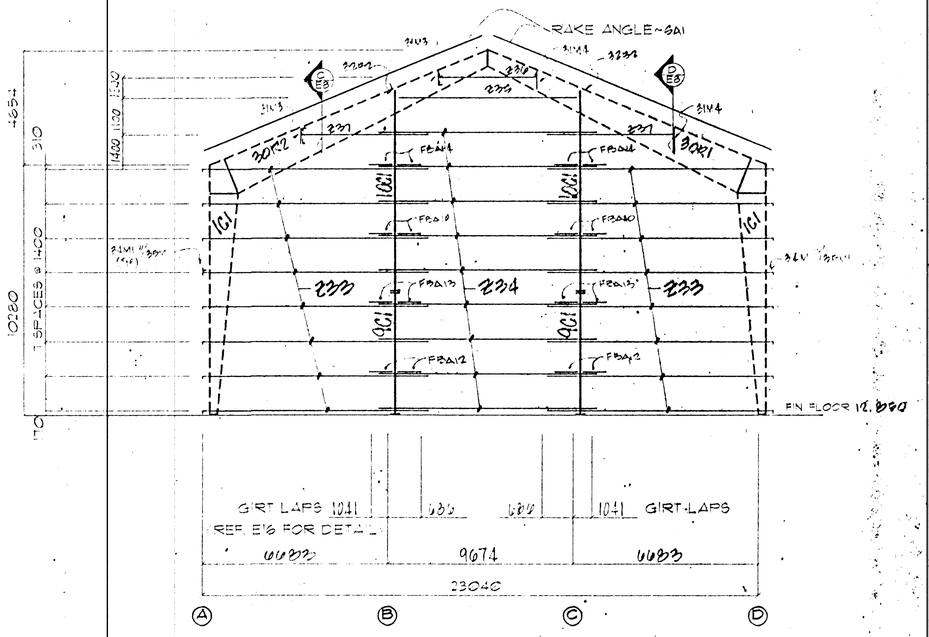

ELEVATION @ LINE "30"
RIGHT ENDWALL
PHASE 5

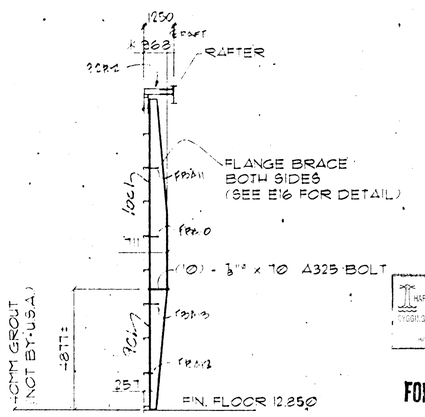

SECTION (D / E8)

* - TO MAINTAIN CLEARANCE FOR CRANE AT ENDWALL

HARMARKERFAB — Y-12-97 — DRAWN: GP

FOR CONSTRUCTION

ISAL DWG. NO. 185.972 5012BA2653

BOLT DIAMETER LEGEND	
½" = 12.70mm	⅞" = 22.23mm
⅝" = 15.88mm	1" = 25.40mm
¾" = 19.05mm	1¼" = 31.75mm

ISSUE	REV. DESCRIPTION	DATE	BY
A	APPROVAL	03-27-96	
0	CONSTRUCTION	6-14-96	

U.S.A.
UNITED STRUCTURES OF AMERICA INC
32 BURNHAM
HOUSTON, TEXAS 77033
713-442-8241

DESCRIPTION: ERECTION PLAN - LEFT & RIGHT ENDWALL
CUSTOMER: ISTAK HF
LOCATION: STRAUMSVIK, ICELAND
BUYER NO.:

DRAWING BY	DATE	CHECK BY	DATE
RRN	Ø3-18-96		6/7/96
JOB # 18547	LOADS SEE COVER	DRAWING # E1C	ISSUE 0