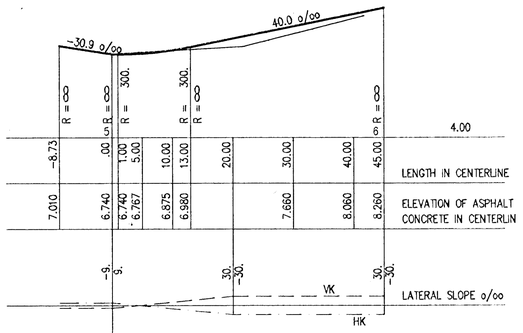

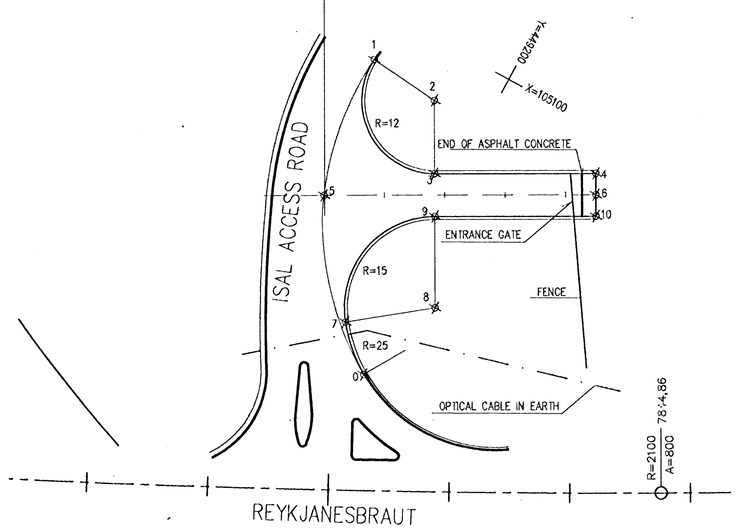

Coordinate List: <AL121.TXT>

Heiti	x-hnit	y-hnit
1	105092.2439	449178.9122
2	105091.1127	449190.8587
3	105080.5847	449196.6173
4	105093.3961	449220.0396
5	105068.7308	449182.2391
6	105090.3254	449221.7191
7	105052.1651	449195.3062
8	105061.2995	449207.2042
9	105074.4595	449200.0060
10	105087.2547	449223.1987
0	105046.0168	449202.0644

Dags. 1995-10-18 16:58

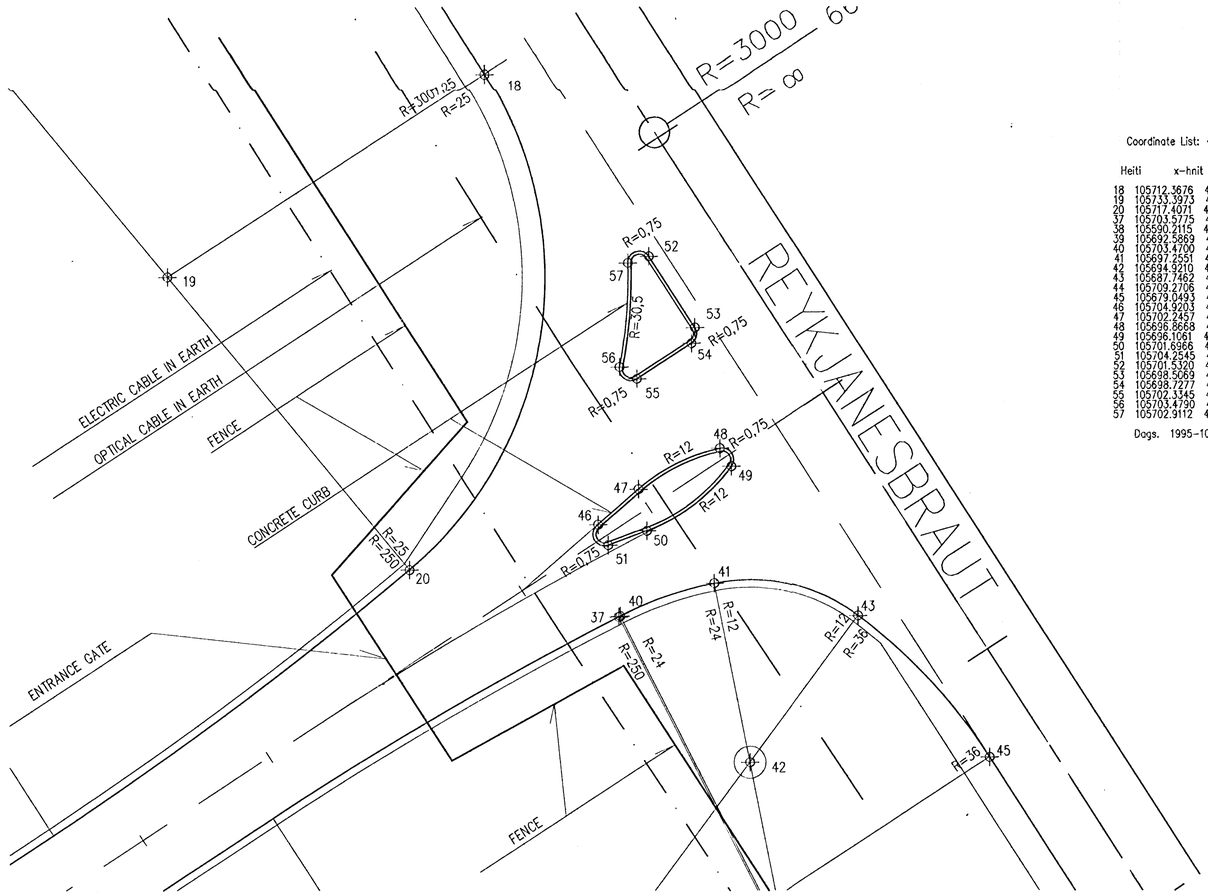

Coordinate List: <A121A.TXT>

Heiti	x-hnit	y-hnit
18	105712.3676	450274.3013
19	105733.3973	450280.7828
20	105717.4071	450241.5652
37	105703.5775	450238.4828
38	105590.2115	450015.6640
39	105692.5869	450217.1467
40	105703.4700	450238.5373
41	105697.2551	450240.6883
42	105694.9210	450228.9175
43	105687.7462	450238.5364
44	105709.2706	450209.8798
45	105679.0493	450229.2419
46	105704.9203	450244.5264
47	105702.2457	450246.8491
48	105696.8668	450249.5136
49	105696.1061	450248.3383
50	105701.6866	450244.1761
51	105704.2545	450243.1930
52	105701.5320	450262.1347
53	105698.5269	450257.4611
54	105698.7277	450256.4250
55	105702.3345	450254.0800
56	105703.4790	450254.8545
57	105702.9112	450261.7045

Dags. 1995-10-17 09:48

HAFNARFJÖRÐUR
BYGGINGARFULLTRÚINN 29/11 96
AFGREITT BJ

LEGEND

Elevations are in metres in Hafnarfjordur height system.
Coordinates x,y are in metres in a state coordinate system.

1:100 1 0 2 4 6 8 10 m

1:200 10 0 10 20 m

1:500 10 0 10 20 30 40 50 m

REV. NO.	DATE	REVISION	BY	APP.
1	23.11.1995	Approved for construction	ÓSS	N.I.

REV. NO.	DATE	REVISION	BY	APP.

NOTES

REFERENCE DRAWING

DRAWING NUMBER

This drawing is our property and given for personal use only. It may not be copied or made available to others without our permission. The receiver is responsible for any misuse.

VST CONSULTING ENGINEERS Ltd.
Armula 4 108 Reykjavik Iceland
Tel: +354 569 5000 Fax:+354 569 5010

95.120 – 11.121

ICELANDIC ALUMINIUM COMPANY LTD.

DRAWN	20.OCT.95	AG	
APPROVED	20.OCT.95	AG	
PROCESS	20.OCT.95	ÓE	
PROJECT	20.OCT.95	NI	
SCALE		FORMAT A1	

POTROOM NO. 3
EARTHWORK
INTERSECTION AT REYKJANESBRAUT
WEST, ENTRANCE, EAST ENTRANCE DETAIL

ALUSUISSE ALESA
ALUSUISSE ENGINEERING LTD.
ZURICH SWITZERLAND

ISAL
ICELANDIC ALUMINIUM CO. LTD

79000-32021

REVISION 1

186.521

07-NOV-1995 I:\J95-1XX\95120\DWG\DWG-E\AL-E121.DWG