Format A1 (841x594 mm) is 20 mm outside of this frame

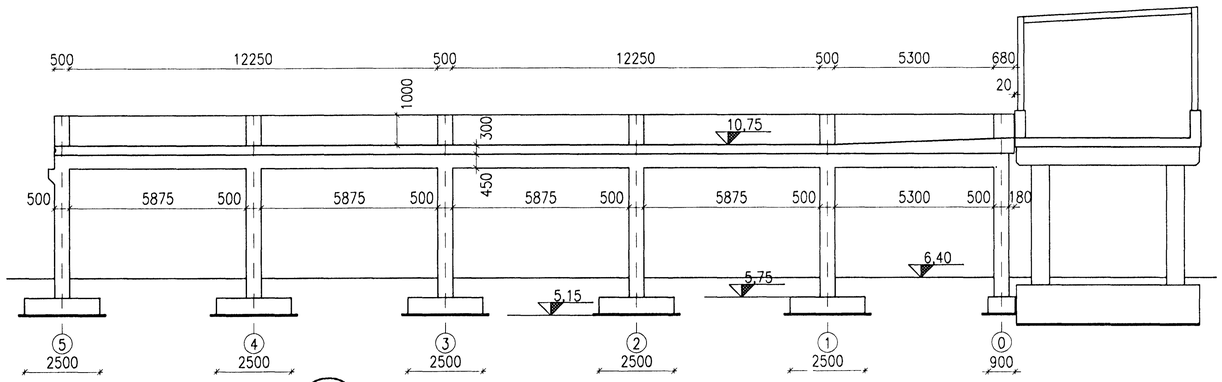

S6 / 1.02 SNIÐ, 1:100

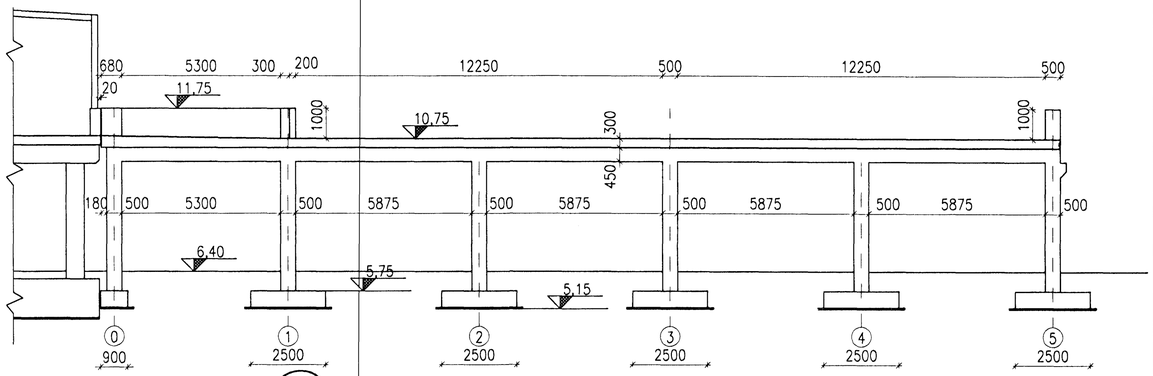

S7 / 1.02 SNIÐ, 1:100

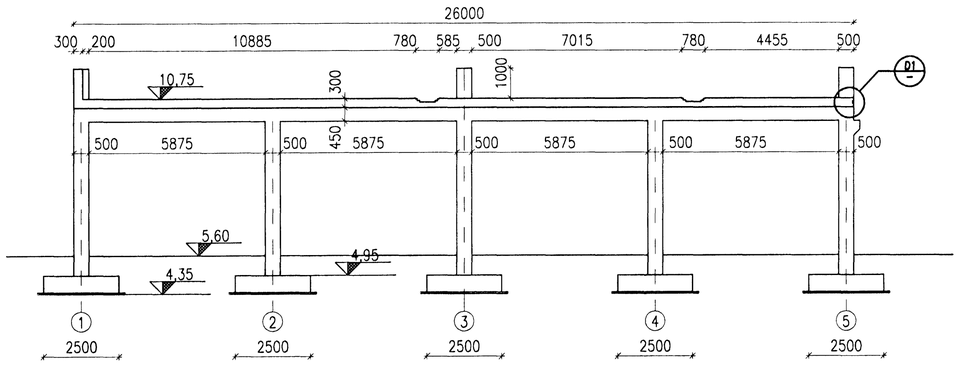

S8 / 1.02 SNIÐ, 1:100

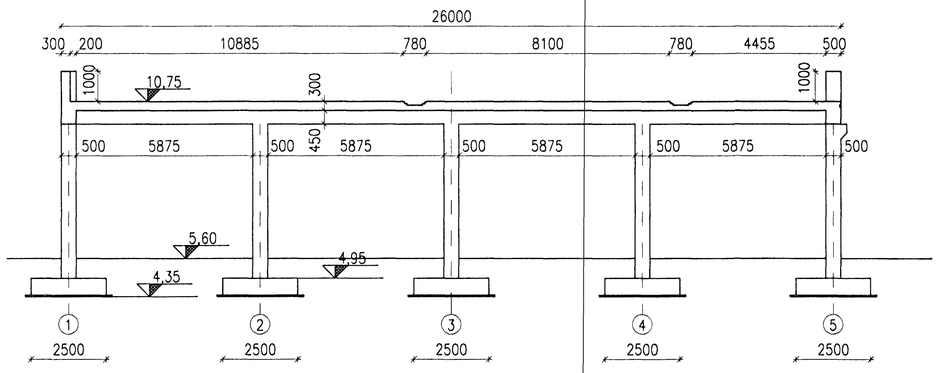

S9 / 1.02 SNIÐ, 1:100

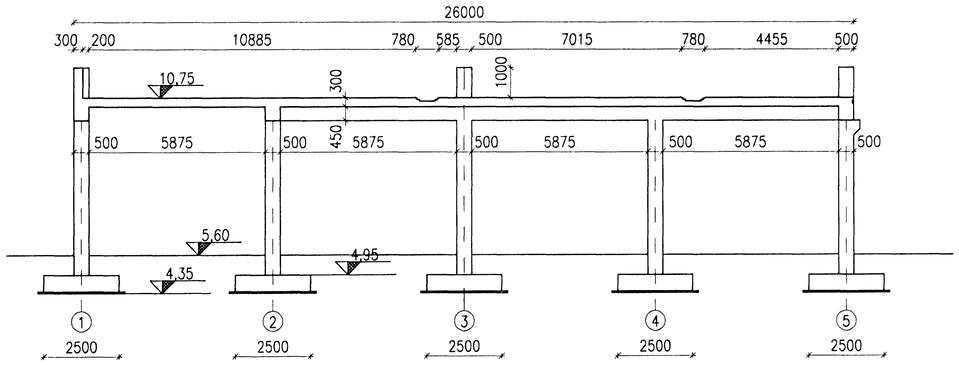

S10 / 1.02 SNIÐ, 1:100

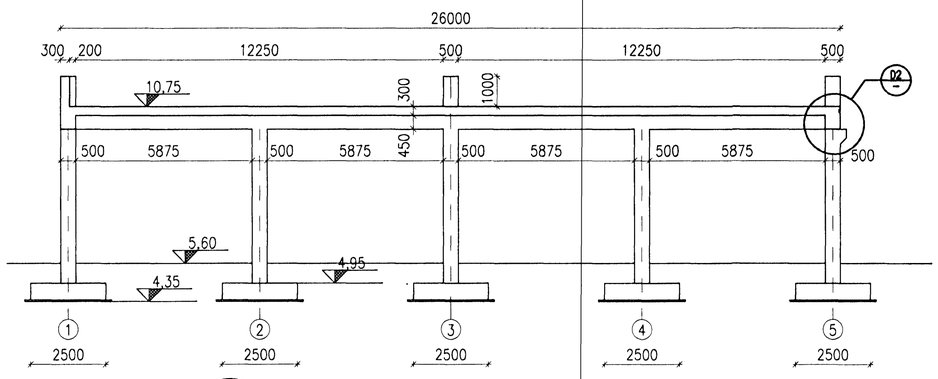

S11 / 1.02 SNIÐ, 1:100

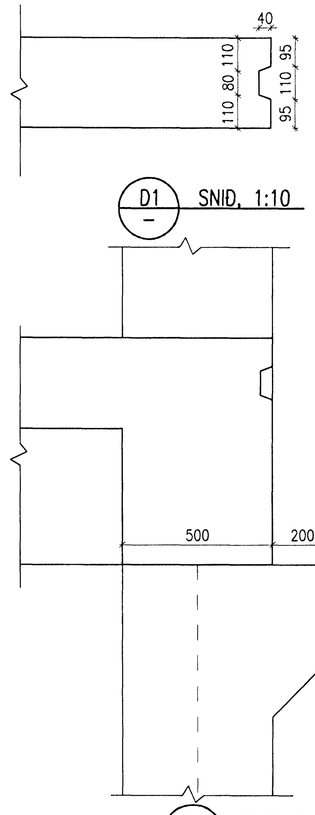

D1 / – SNIÐ, 1:10

D2 / – SNIÐ, 1:10

1:10 100 0 200 400 600 800 1000 mm

1:100 1000 0 2000 4000 6000 8000 10000 mm

14 JÚNÍ 1999 HAFNARFJARÐARHÖFN

Skýringar:
Explanations:

Öll mál eru í millimetrum, hæðir eru í metrum yfir sjávarmáli.

J:\[99-1XX]\99102\DWG\STEYPUVIRKI\SL-104.DWG

Breyt. Rev	Breyting Revision	Dags Date	Gert af Made by	Samþykkt Approved

Tilv.teikningar nr. ÍSAL Ref.drawing no. of ÍSAL

Samsetn.teikningar nr. ÍSAL Assembly drawing no. of ÍSAL

This drawing is the property of the ICELANDIC ALUMINIUM CO. LTD. and handed out for personal use only. It may neither be copied nor made available to others without permission of the ICELANDIC ALUMINIUM CO. LTD. The receiver is liable for any misuse.

Fjöldi stykkja Number of pieces: IV III II I

Hlutur Object	Atriði Item	Efni Material	ea.-stk	total-í heild Weight (kg)	Athugasemdir Remarks

SKAUTHREINSISTÖÐ

STEYPA, MÁLTEIKNINGAR

SNIÐ

Meðkvarði Scale: 1:100

Stærð frumteikn. Format of orig.: A1

CDno.-Eq.type-Eq.no.

VST Verktæknistofa Sigurðar Thoroddsen hf.
Ármúla 4, 108 Reykjavík Sími: 568 5000 Fax: 568 5018

Dwg.no. of suppl. / Tekn.nr. verkáætl.: 99.102-01.04 Breyt./Rev.

Teiknað Drawn: HFB/NI JÚNÍ 1999 | Yfirfarið Checked: NI

SamÞykkt Approved: Nielsluken s.

ICELANDIC ALUMINIUM CO. LTD.
Straumsvík, IS-220 Hafnarfjordur, Iceland

Dwg.no. of ÍSAL / Tekn.nr. ÍSAL: Breyt./Rev.

Teiknað Drawn: Yfirfarið Checked: SamÞykkt Approved: