D34/13 1 PIECE

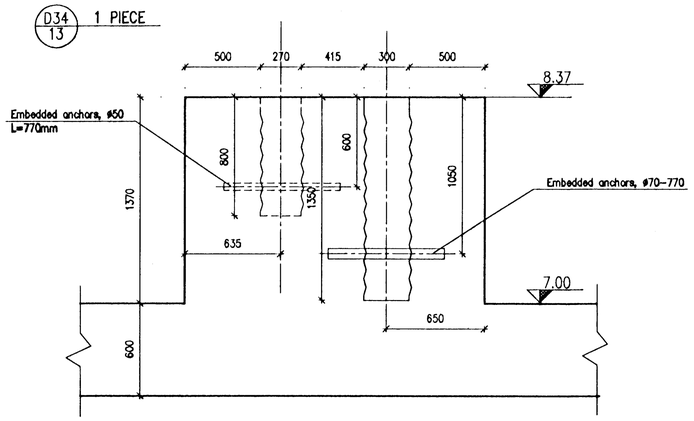

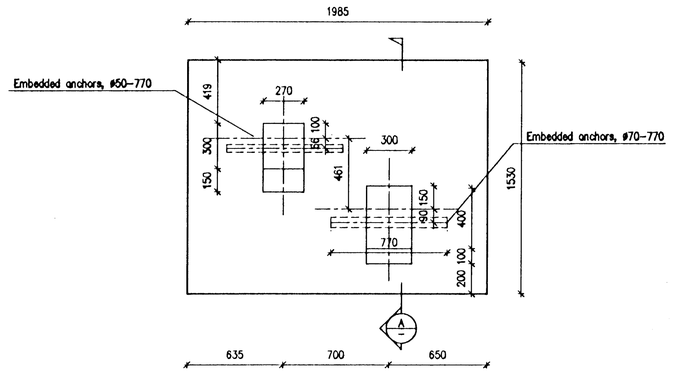

D43/13 1 PIECE

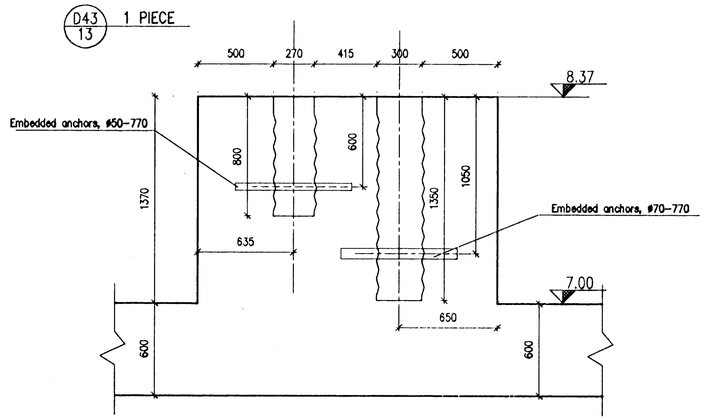

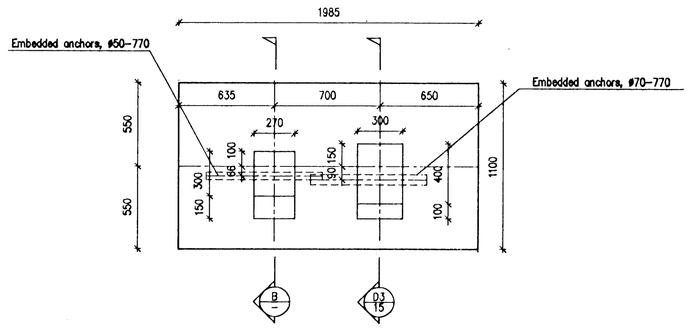

A

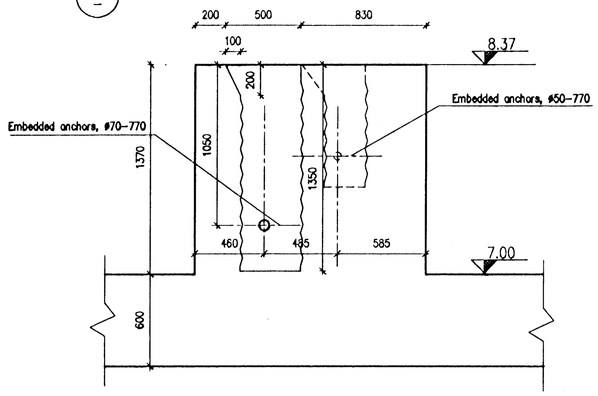

B

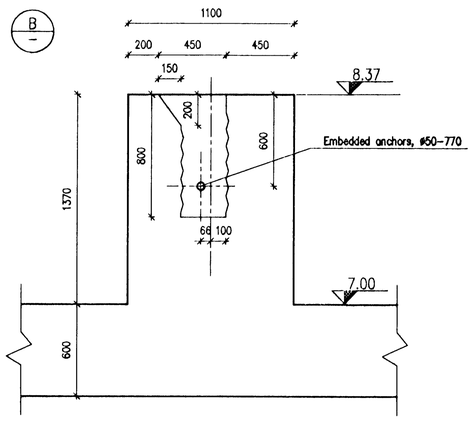

HAFNARFJÖRÐUR
SYGGINGARFULLTRÚINN 26/7.96
AFGREITT BS

1:20
1000 0 1000 2000 mm

REV. NO.	DATE	REVISION	BY	APP.	REV. NO.	DATE	REVISION	BY	APP.
2	1996.07.24	GENERAL REVISION	FGS	N.I.					
1	1996.07.18	APPROVED FOR CONSTRUCTION	FGS	N.I.					

NOTES

REFERENCE DRAWING

DRAWING NUMBER

This drawing is our property and given for personal use only. It may not be copied or made available to others without our permission. The receiver is responsible for any misuse.

VST CONSULTING ENGINEERS Ltd.
Armula 4 108 Reykjavik Iceland
Tel:+354 569 5000 Fax:+354 569 5010

95.120 – 28.016

ICELANDIC ALUMINIUM COMPANY LTD.

DRAWN	96.06.10	SGI
APPROVED	96.06.10	FGS
PROCESS	96.06.10	NI
PROJECT	96.06.10	NI
SCALE	1:20	FORMAT A1

DRY ADSORPTION PLANT
CONCRETE WORK
DETAILS II
FORMWORK

ALUSUISSE ALESA
ALUSUISSE ENGINEERING LTD. ZURICH SWITZERLAND

79000-33616 REVISION 2

ISAL
ICELANDIC ALUMINIUM CO. LTD

192.816

10-JUN-1996 I:\{95-1XX}\95120\DWG\SWITCH\D28-016.DWG