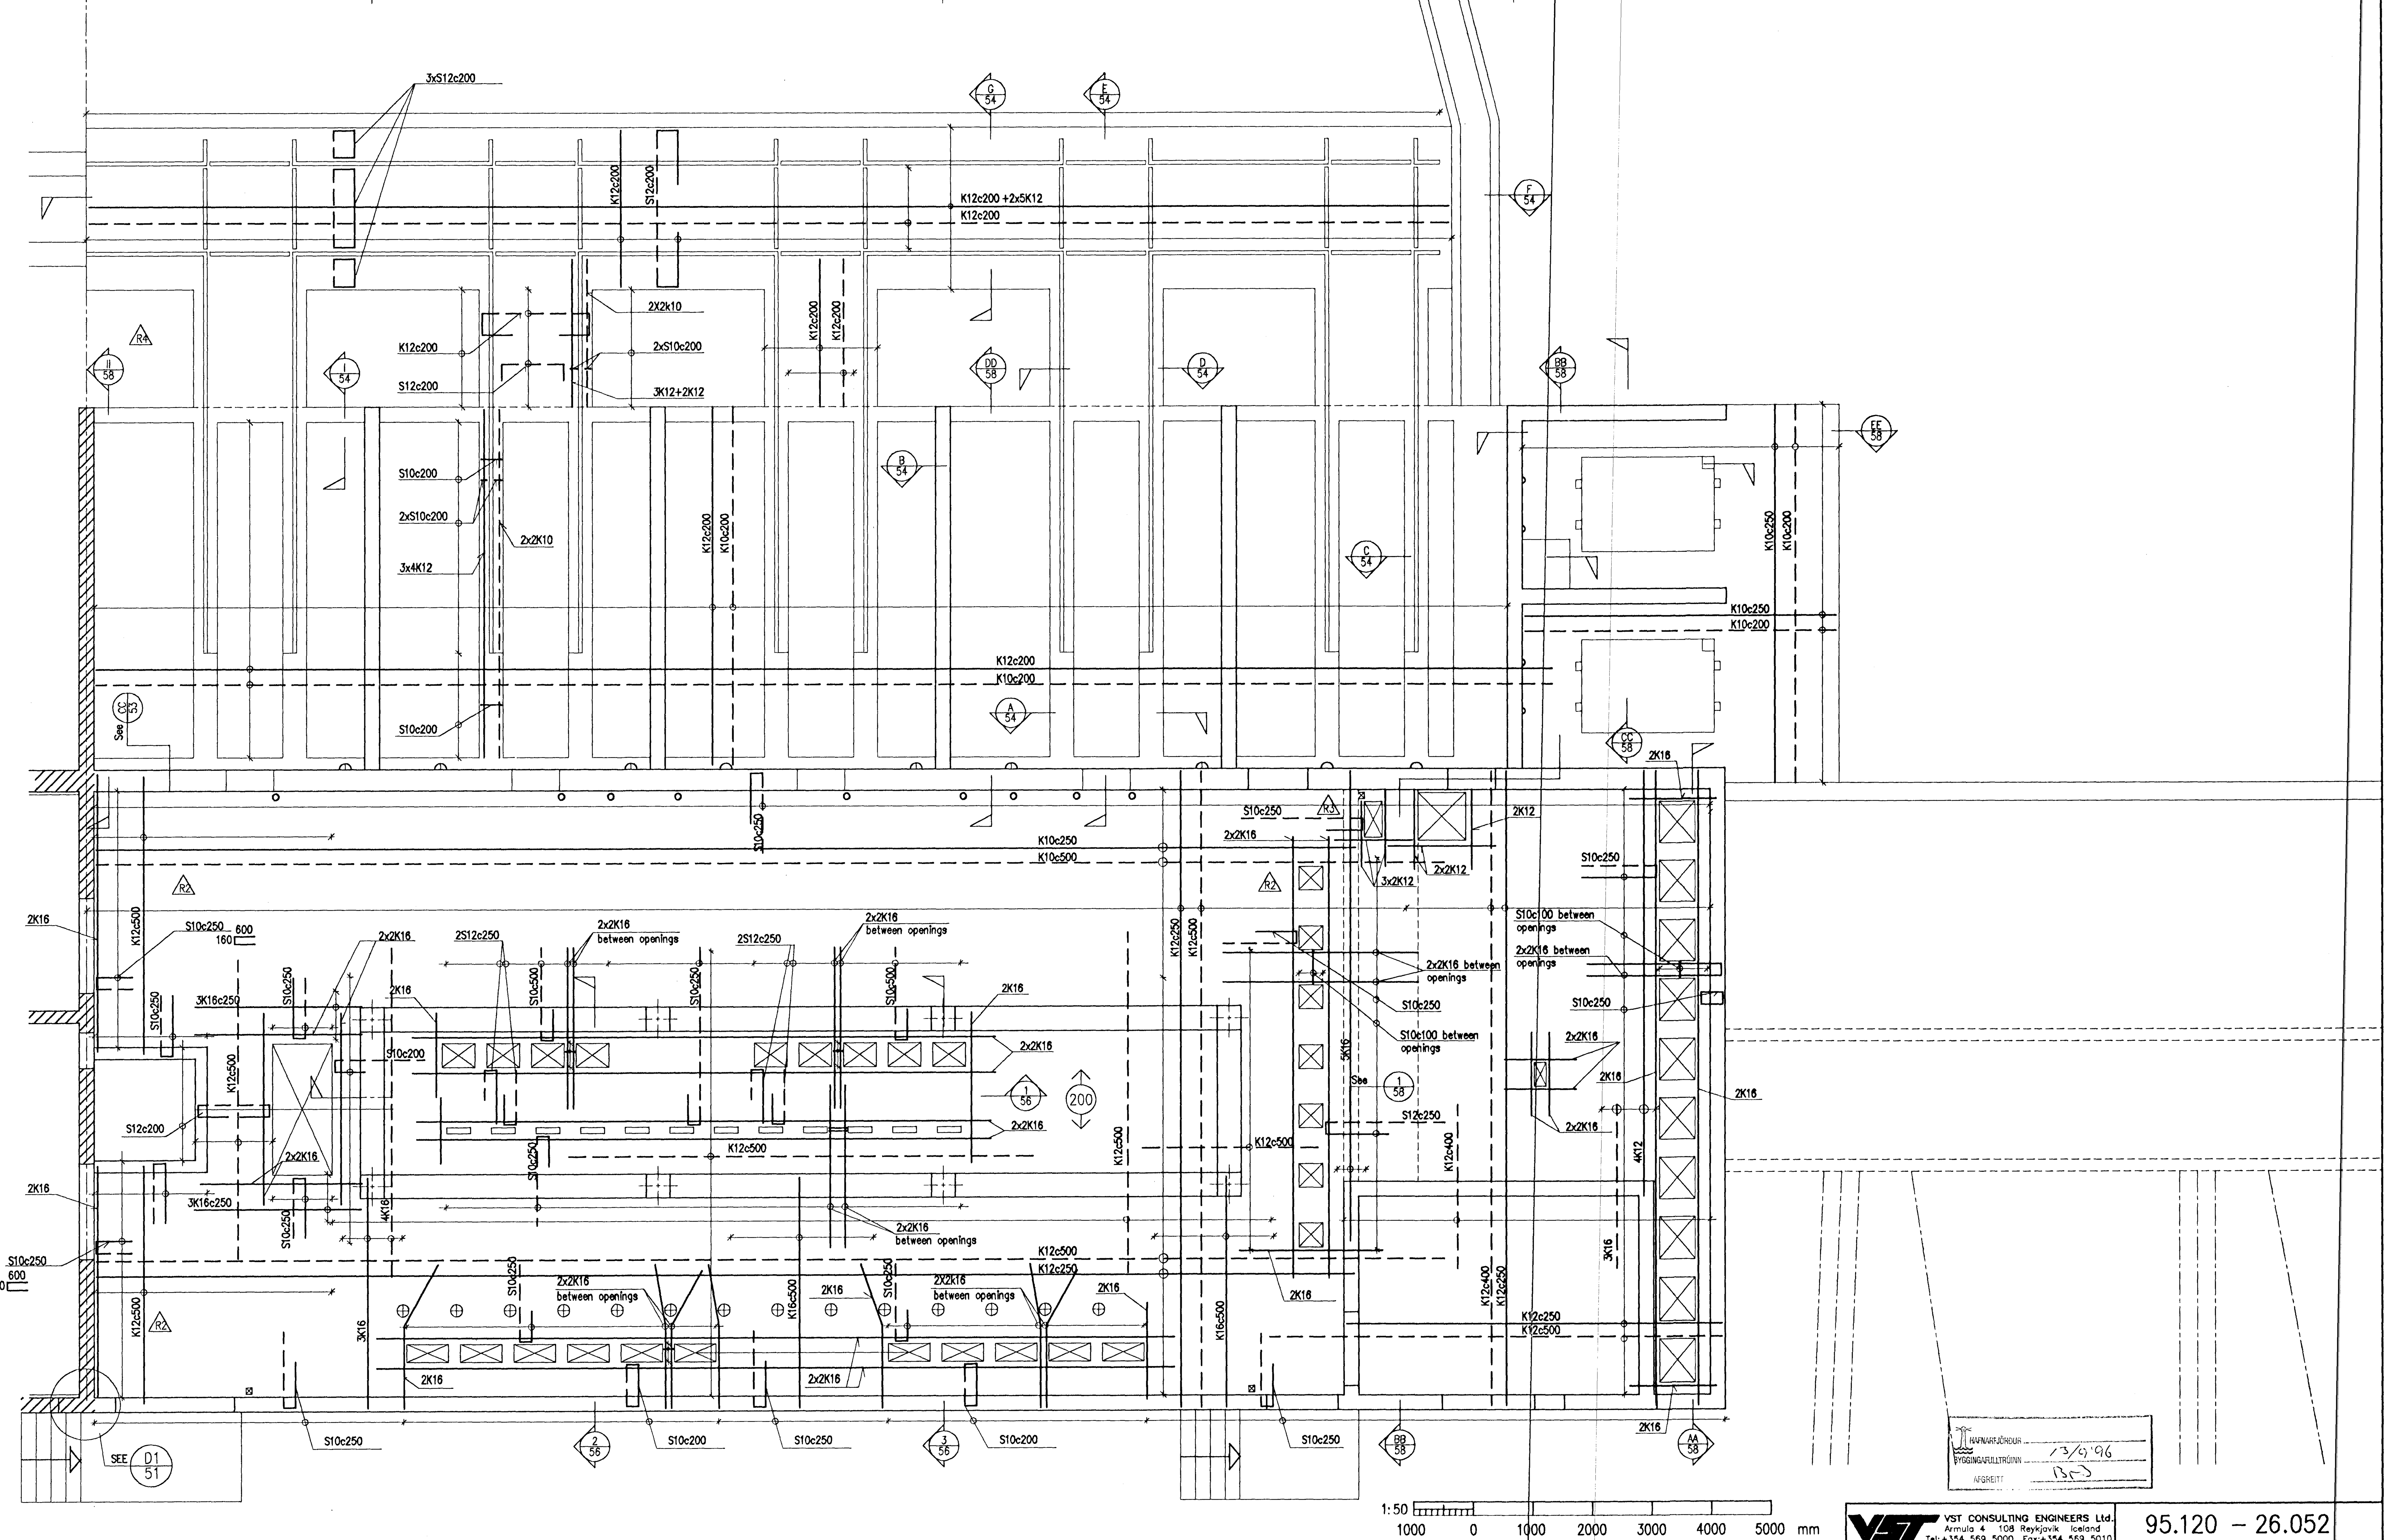

REV. NO.	DATE	REVISION	BY	APP.
4	1996.09.10	SECTION II, OF EXISTING TRANSFORMER WALL ADDED	FGS	
3	1996.08.21	OPENINGS ADDED	FGS	
2	1996.08.09	OPENING ADDED. REINFORCEMENT REVISED.	FGS	
1	1996.07.10	APPROVED FOR CONSTRUCTION	FGS	

REV. NO.	DATE	REVISION	BY	APP.	NOTES	REFERENCE DRAWING	DRAWING NUMBER

This drawing is our property and given for personal use only. It may not be copied or made available to others without our permission. The receiver is responsible for any misuse.

VST CONSULTING ENGINEERS Ltd.
Armula 4 108 Reykjavik Iceland
Tel: +354 569 5000 Fax: +354 569 5010

95.120 – 26.052

ICELANDIC ALUMINIUM COMPANY LTD.

DRAWN	96.06.04	SGI
APPROVED	96.06.04	FGS
PROCESS	96.06.04	NI
PROJECT	96.06.04	NI
SCALE	1:50	FORMAT A1

SWITCHYARD AND MAIN SUBSTATION
CONCRETE WORK
MT–BUILDING, FLOOR 7,72
REINFORCEMENT

ALESA
ALUSUISSE ENGINEERING LTD.
ZURICH SWITZERLAND

79000–35352

REVISION 4

ICELANDIC ALUMINIUM CO. LTD

188.352

04-JUN-1996 I:\[95-1XX]\95120\DWG\DWG-M26\M26-051.DWG