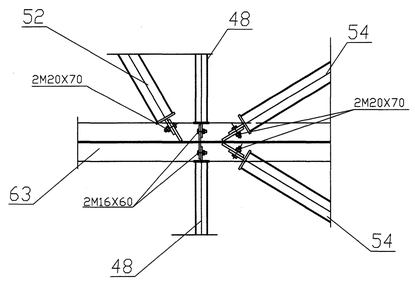

Project	SWIMMING POOL, ICELAND
	PRIMARY ROOF TRUSS - CONCRETE WALL
Subject	DET2
Scale	1: 20
KPM-Engineering FMC GROUP	Kalevantie 7 C, FI-33100 TAMPERE, FINLAND, puh: +358 3 273 711, fax: +358 3 273 7333, fax: +358 3 273 7300
Drawn by	MLU
Checked by	MLU
Drawing number	T117. 10
Rev	
Date	4. 5. 07

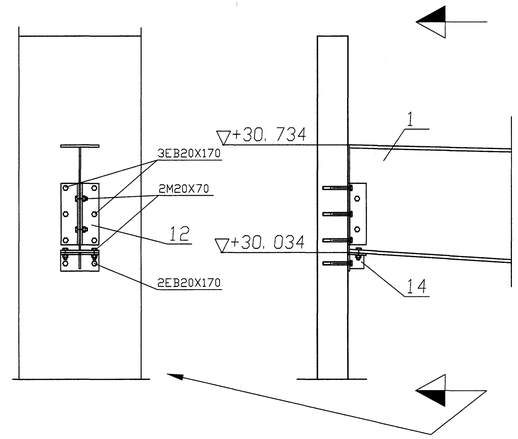

Project	SWIMMING POOL, ICELAND
	PRIMARY ROOF TRUSS - CONCRETE WALL
Subject	DET3B
Scale	1: 20
KPM-Engineering FMC GROUP	Kalevantie 7 C, FI-33100 TAMPERE, FINLAND, puh: +358 3 273 711, fax: +358 3 273 7333, fax: +358 3 273 7300
Drawn by	MLU
Checked by	MLU
Drawing number	T117. 10
Rev	
Date	4. 5. 07

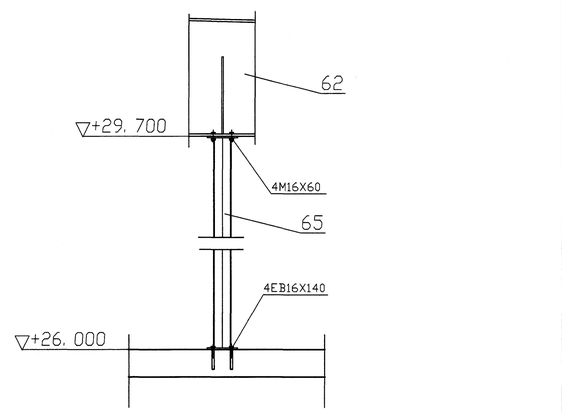

Project	SWIMMING POOL, ICELAND
	PRIMARY ROOF TRUSS - CONCRETE WALL
Subject	DET1
Scale	1: 20
KPM-Engineering FMC GROUP	Kalevantie 7 C, FI-33100 TAMPERE, FINLAND, puh: +358 3 273 711, fax: +358 3 273 7333, fax: +358 3 273 7300
Drawn by	MLU
Checked by	MLU
Drawing number	T117. 10
Rev	
Date	4. 5. 07

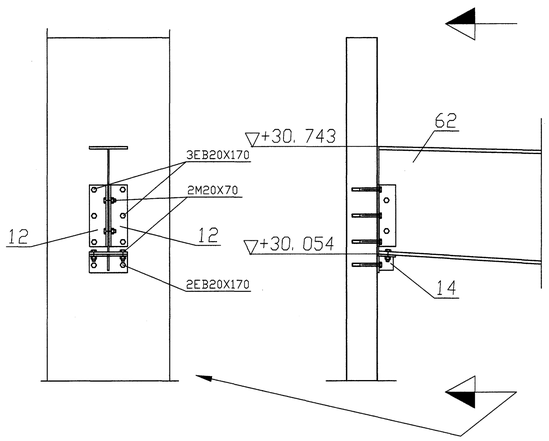

Project	SWIMMING POOL, ICELAND
	PRIMARY ROOF TRUSS - CONCRETE WALL
Subject	DET3A
Scale	1: 20
KPM-Engineering FMC GROUP	Kalevantie 7 C, FI-33100 TAMPERE, FINLAND, puh: +358 3 273 711, fax: +358 3 273 7333, fax: +358 3 273 7300
Drawn by	MLU
Checked by	MLU
Drawing number	T117. 10
Rev	
Date	4. 5. 07

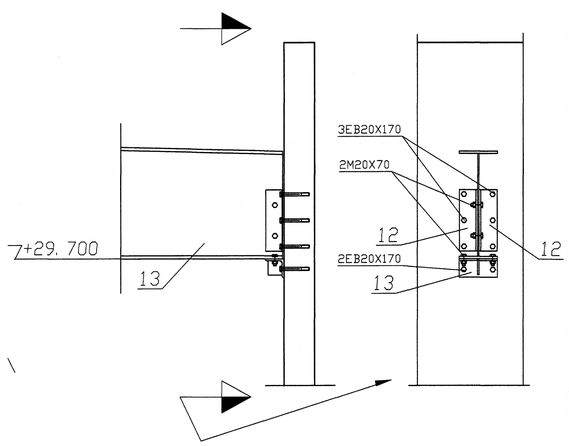

Project	SWIMMING POOL, ICELAND
	ROOF BEAM - CONCRETE WALL
Subject	DET4
Scale	1: 20
KPM-Engineering FMC GROUP	Kalevantie 7 C, FI-33100 TAMPERE, FINLAND, puh: +358 3 273 711, fax: +358 3 273 7333, fax: +358 3 273 7300
Drawn by	MLU
Checked by	MLU
Drawing number	T117. 10
Rev	
Date	4. 5. 07

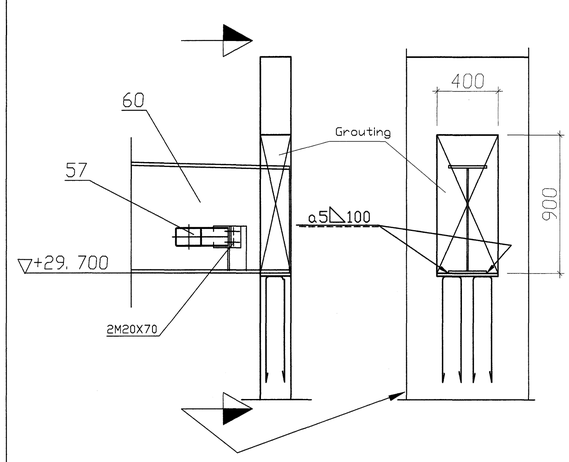

Project	SWIMMING POOL, ICELAND
	ROOF BEAM - CONCRETE WALL
Subject	DET5
Scale	1: 20
KPM-Engineering FMC GROUP	Kalevantie 7 C, FI-33100 TAMPERE, FINLAND, puh: +358 3 273 711, fax: +358 3 273 7333, fax: +358 3 273 7300
Drawn by	MLU
Checked by	MLU
Drawing number	T117. 10
Rev	
Date	4. 5. 07

Samþykkt þann
25 JAN. 2008
Byggingfulltrúinn í Hafnarfirði
F.h.Sigurbjartur Halldórsson

0 400mm 800mm 1.60m
Kvarði 1:20

Gtg.	Nr.	Breytingar	Hönnuður	Dags

Verkteikning

Ásvellir 2– Sundmiðstöð Hafnarfjarðar

Strendingur ehf.
Verkfræðiþjónusta
Fjarðargata 13-15 – 220 Hafnarfjörður
sími 565 5646, fax 565 5661

Burðarþol – Þak
Sérteikningar

Hönnuður	Dags	Teiknað / Hannað af	
Sigurður Guðmundsson 191083-7599	08.05. 2007	JW/SG	
Samræmingarhönnuður	Mælikvarði	Númer teikningar	Útgáfa
	1:20	280	